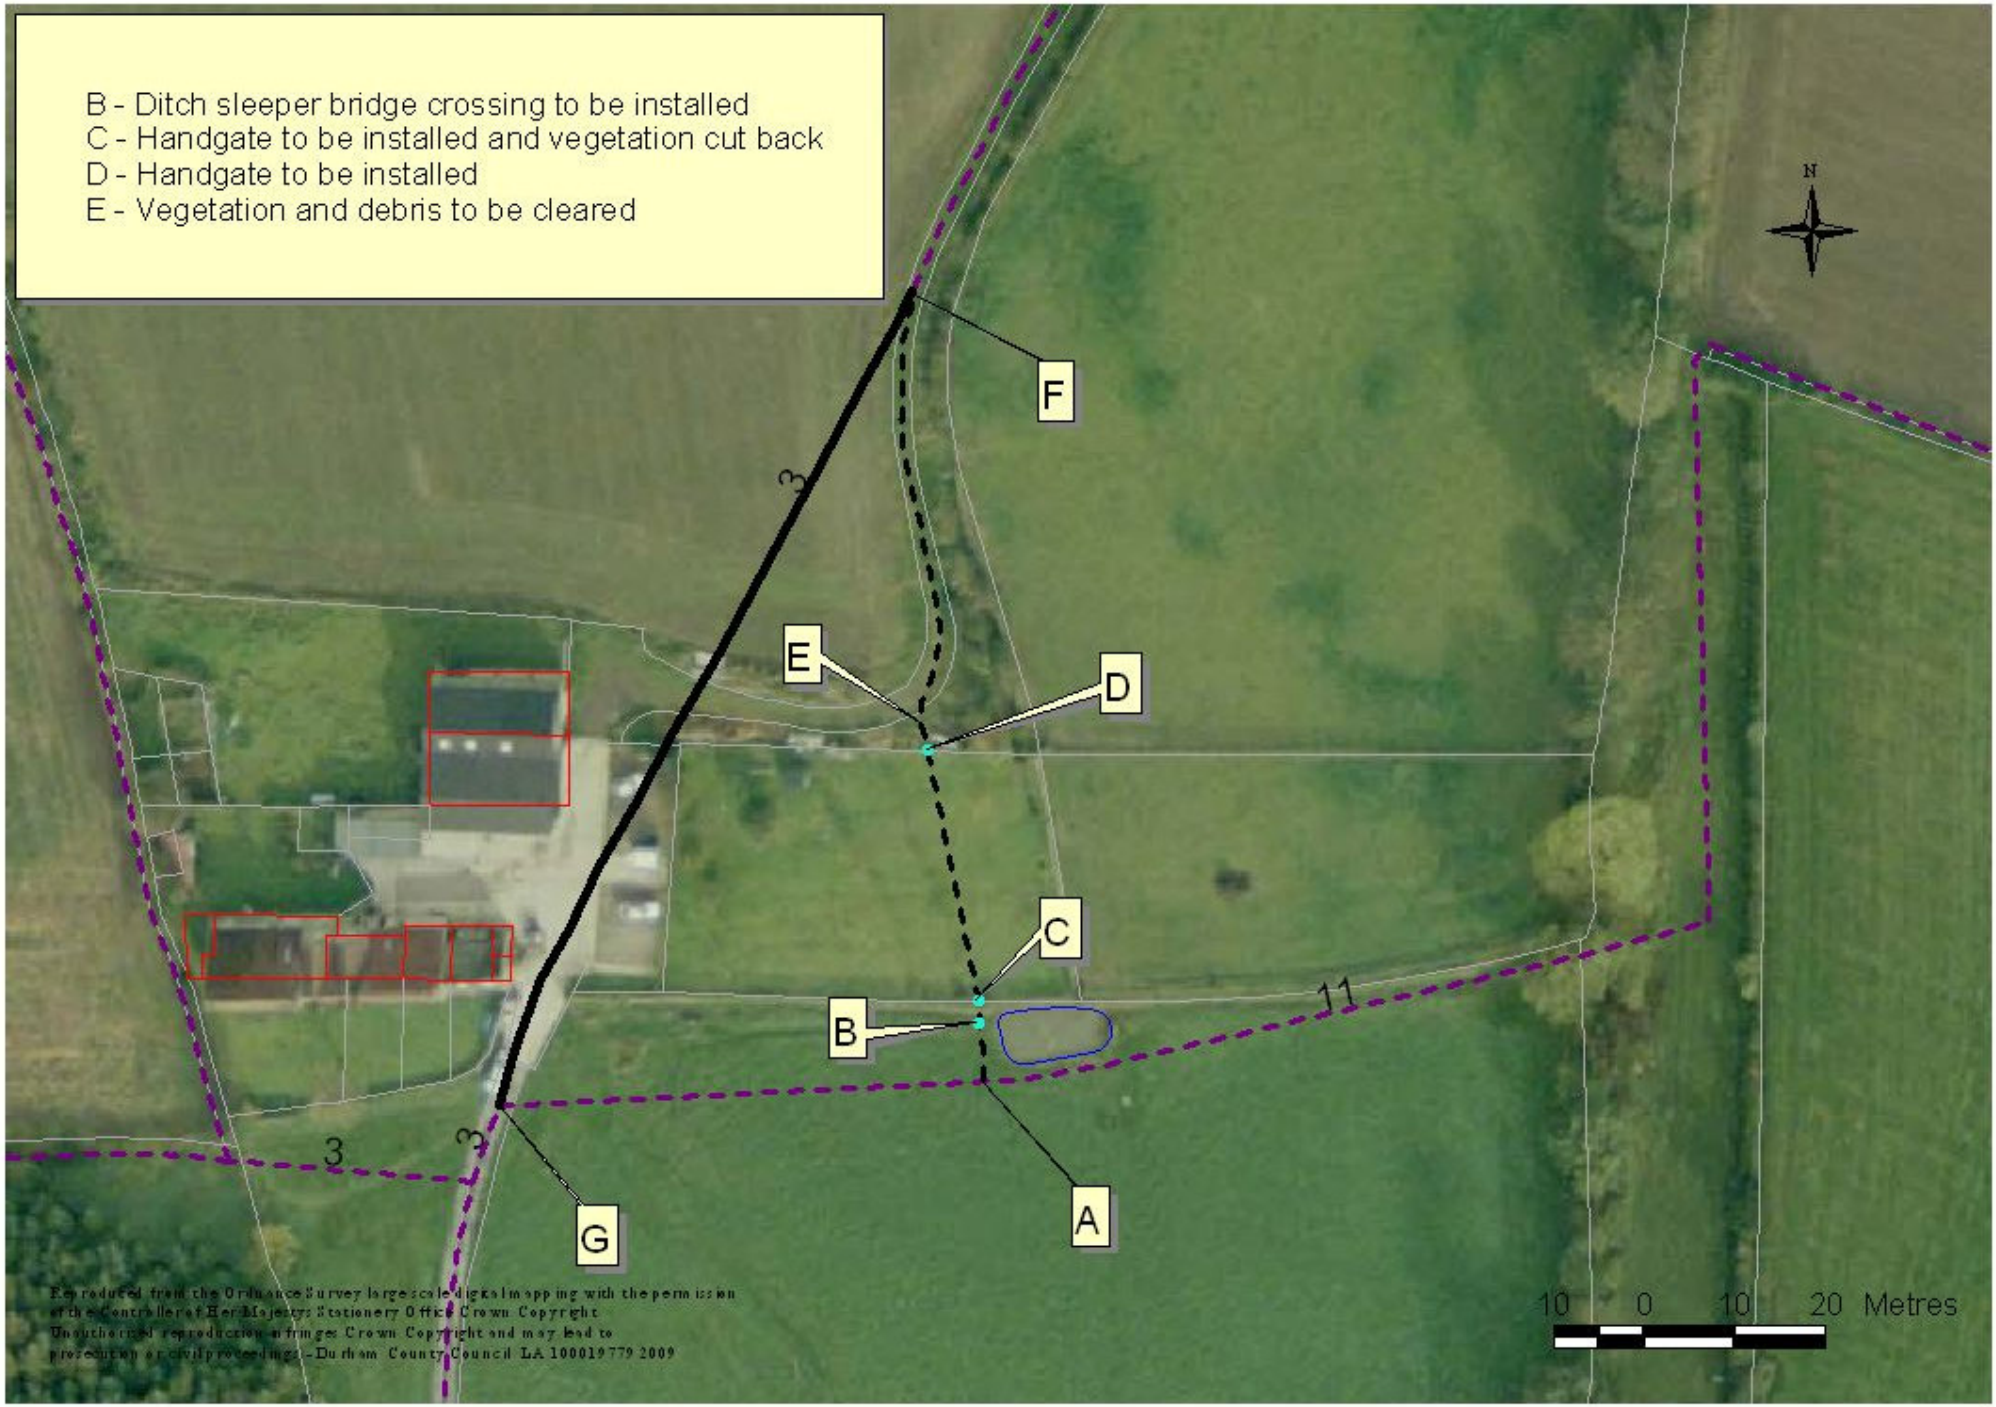
B - Ditch sleeper bridge crossing to be installed
C - Handgate to be installed and vegetation cut back
D - Handgate to be installed
E - Vegetation and debris to be cleared
N
F
E
D
C
B
A
G
3
3
3
11
10 0 10 20 Metres
Reproduced from the Ordnance Survey large scale digital mapping with the permission of the Controller of Her Majesty's Stationery Office Crown Copyright
Unauthorised reproduction infringes Crown Copyright and may lead to prosecution or civil proceedings. Durham County Council LA 100019779 2009