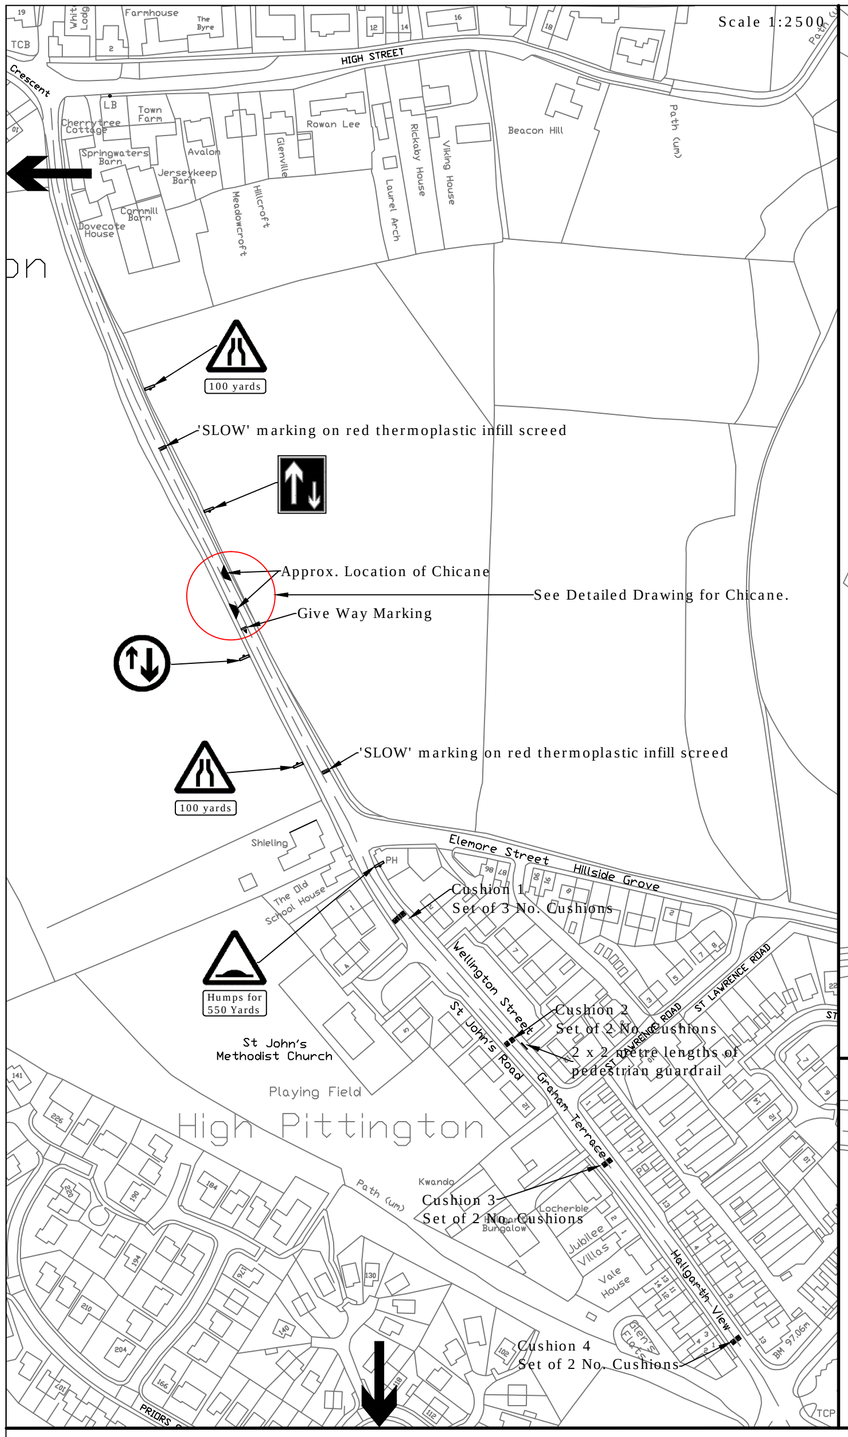

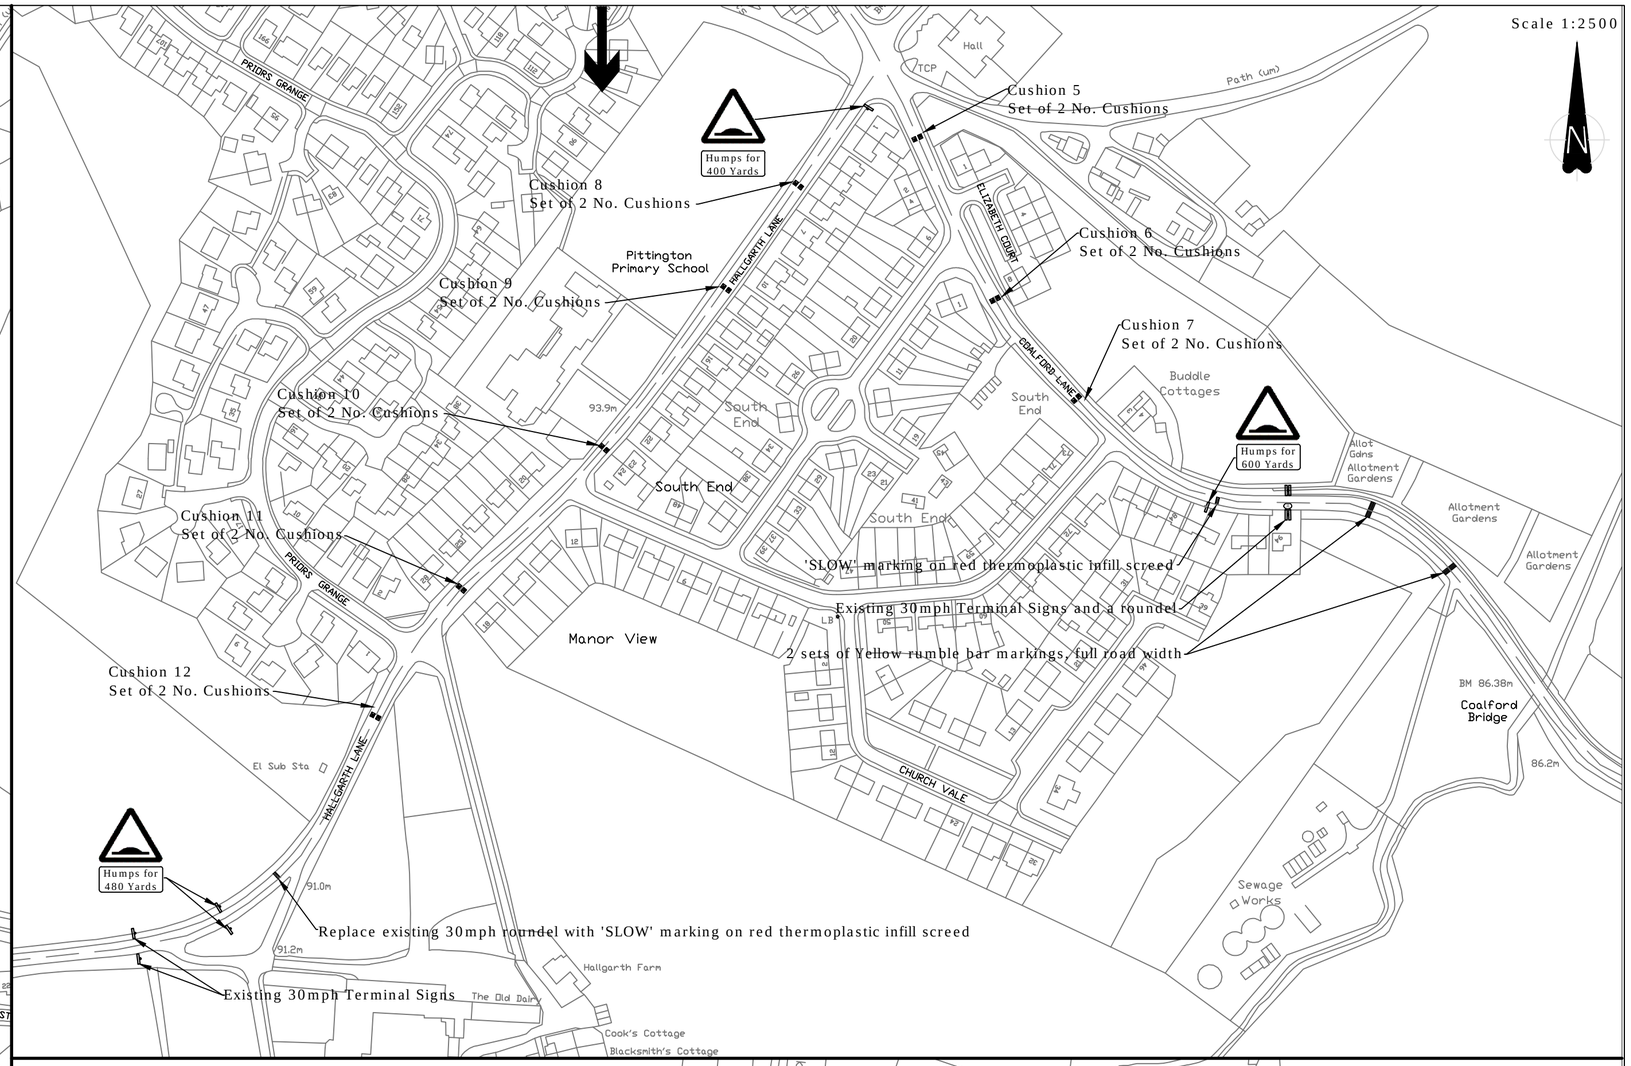

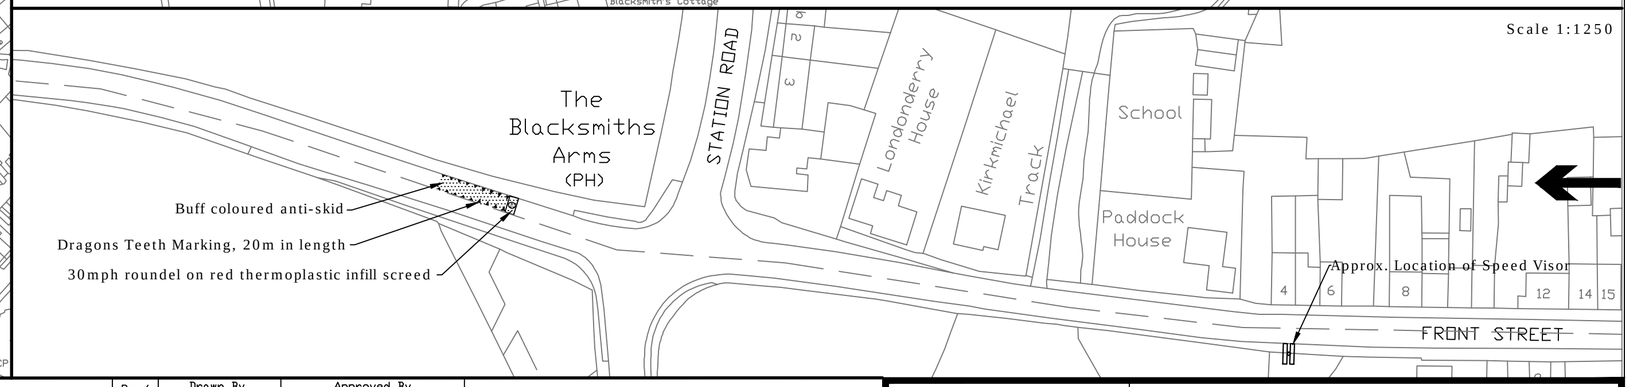

NOTES
- Proposals on Hallgarth Lane will be implemented in Scheme Phase 2
- Exact location of Cushion No. 4, 6, 9 & 10 to be determined on site in agreement with public transport authorities

Reproduced from Ordnance Survey material with the permission of Ordnance Survey on behalf of the Controller of Her Majesty's Stationery Office É Crown copyright. Unauthorised reproduction infringes Crown copyright and may lead to prosecution or civil proceedings. Durham County Council. LA 100019779. 2009.

Rev/ Amdt	Drawn By		Approved By			Description Of Amendments
	Name	Date	Name	Date	Sign	
0/-	DN	07/09	DB	07/09	DB	
0/1	DW	01/10	DB	01/10	DB	Cushion set details amended

PATH:

Durham County Council

STRATEGIC HIGHWAYS MANAGEMENT

CORPORATE DIRECTOR OF NEIGHBOURHOOD SERVICES

COUNTY HALL, DURHAM. DH1 5UQ

Project: Pittington Traffic Calming Scheme

Drawing: Location Plan

Scales: As Shown

Project/Drawing No.: N93502/01

Rev. 0/2