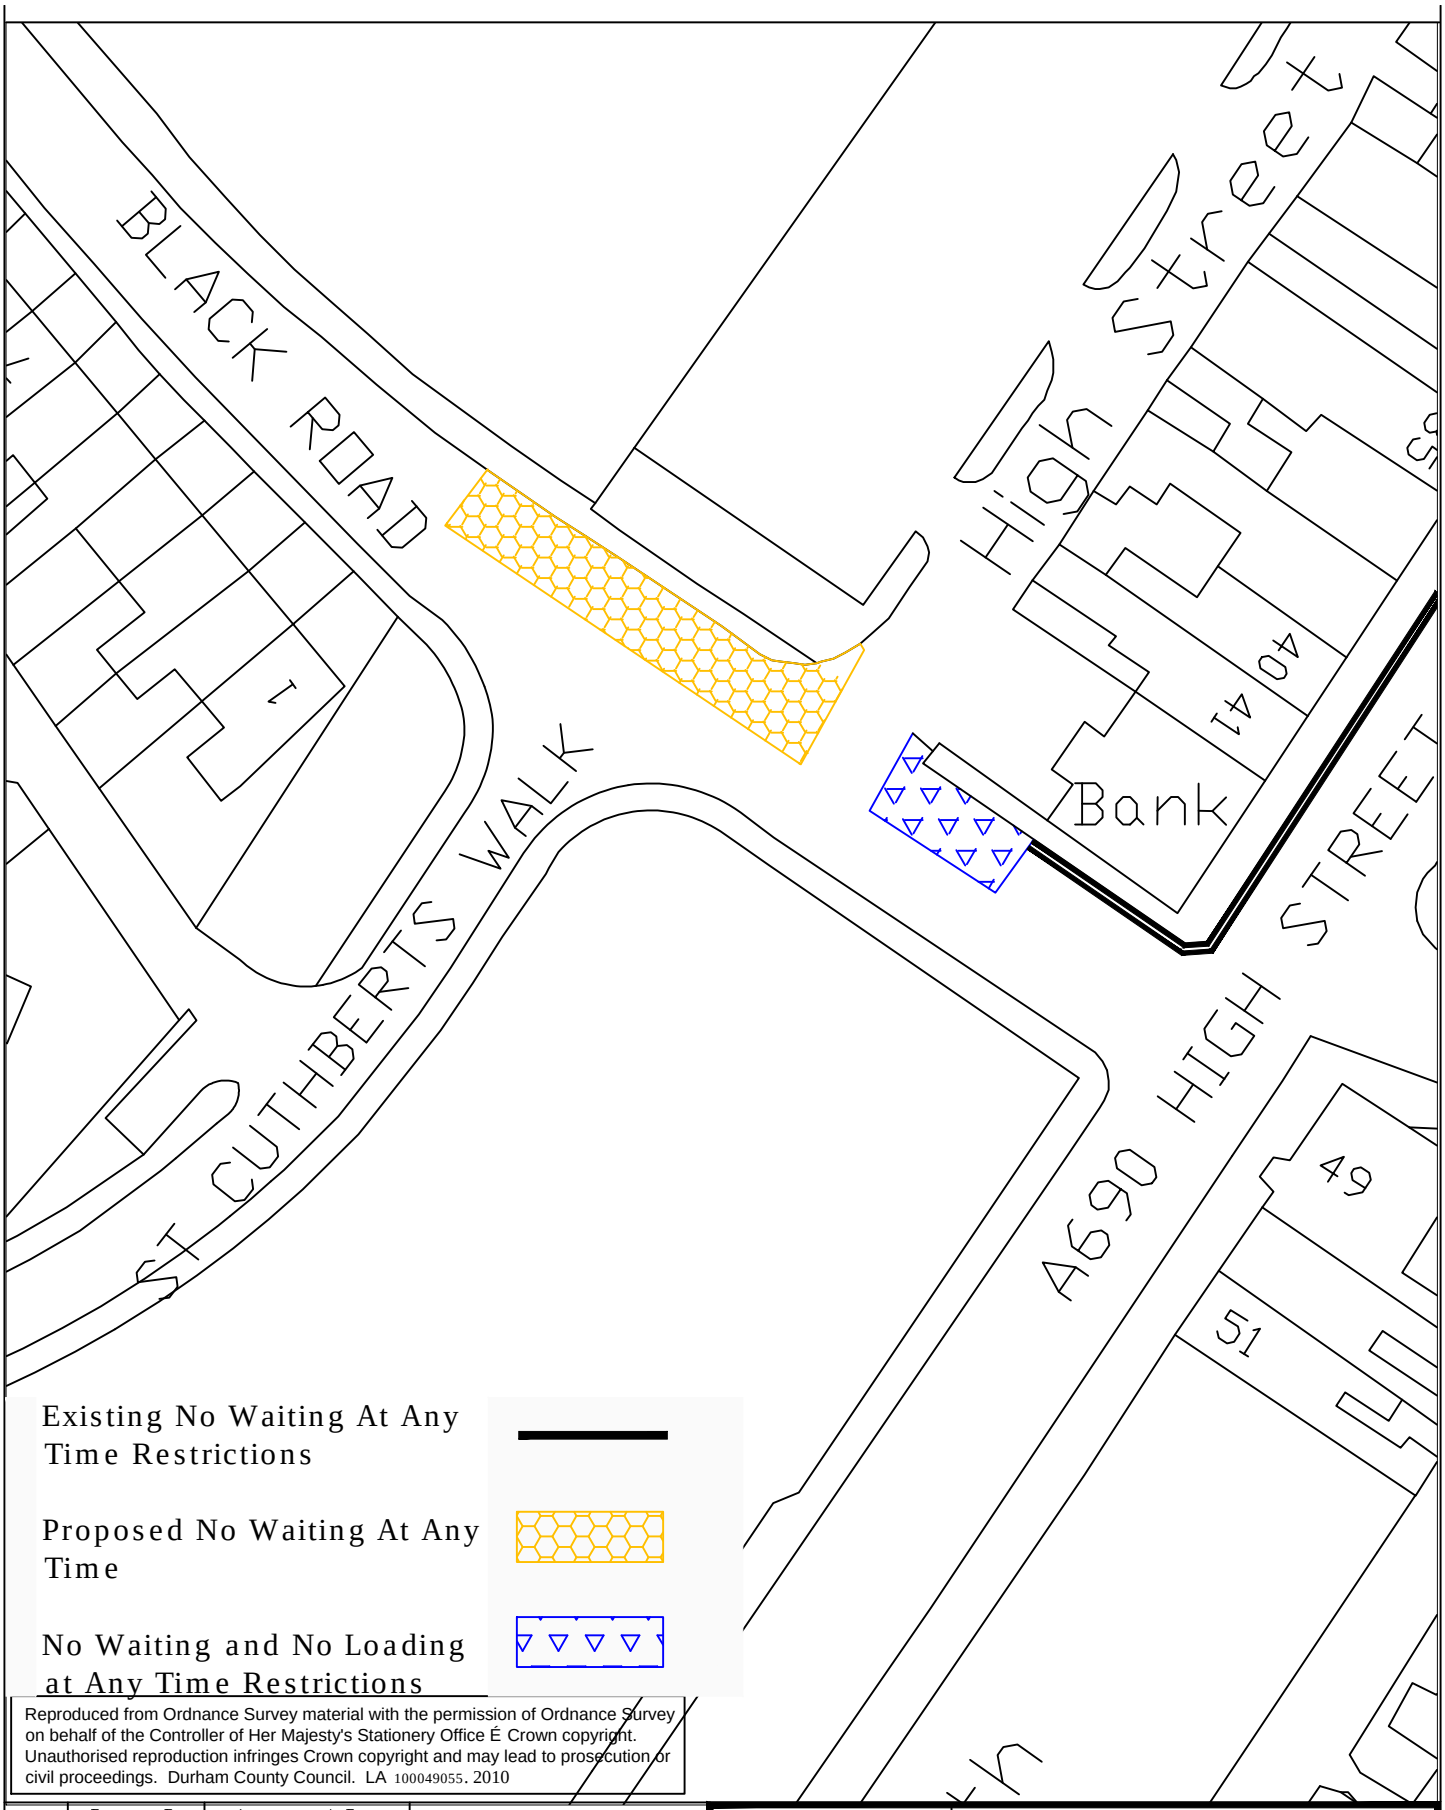

Existing No Waiting At Any Time Restrictions

Proposed No Waiting At Any Time

No Waiting and No Loading at Any Time Restrictions

Reproduced from Ordnance Survey material with the permission of Ordnance Survey on behalf of the Controller of Her Majesty's Stationery Office É Crown copyright. Unauthorised reproduction infringes Crown copyright and may lead to prosecution or civil proceedings. Durham County Council. LA 100049055. 2010

Rev/ Amdt	Drawn By		Approved By			Description Of Amendments
	Name	Date	Name	Date	Sign	
0/–	A.Gleason	16/11			A.Gleason	

Durham County Council

STRATEGIC TRAFFIC MANAGEMENT

CORPORATE DIRECTOR OF REGENERATION & ECONOMIC DEVELOPMENT

COUNTY HALL, DURHAM. DH1 5UQ

Project: Langley Moor TRO

Drawing: Location Plan

Scales: N.T.S

Project/Drawing No.: N93281/01

Rev.