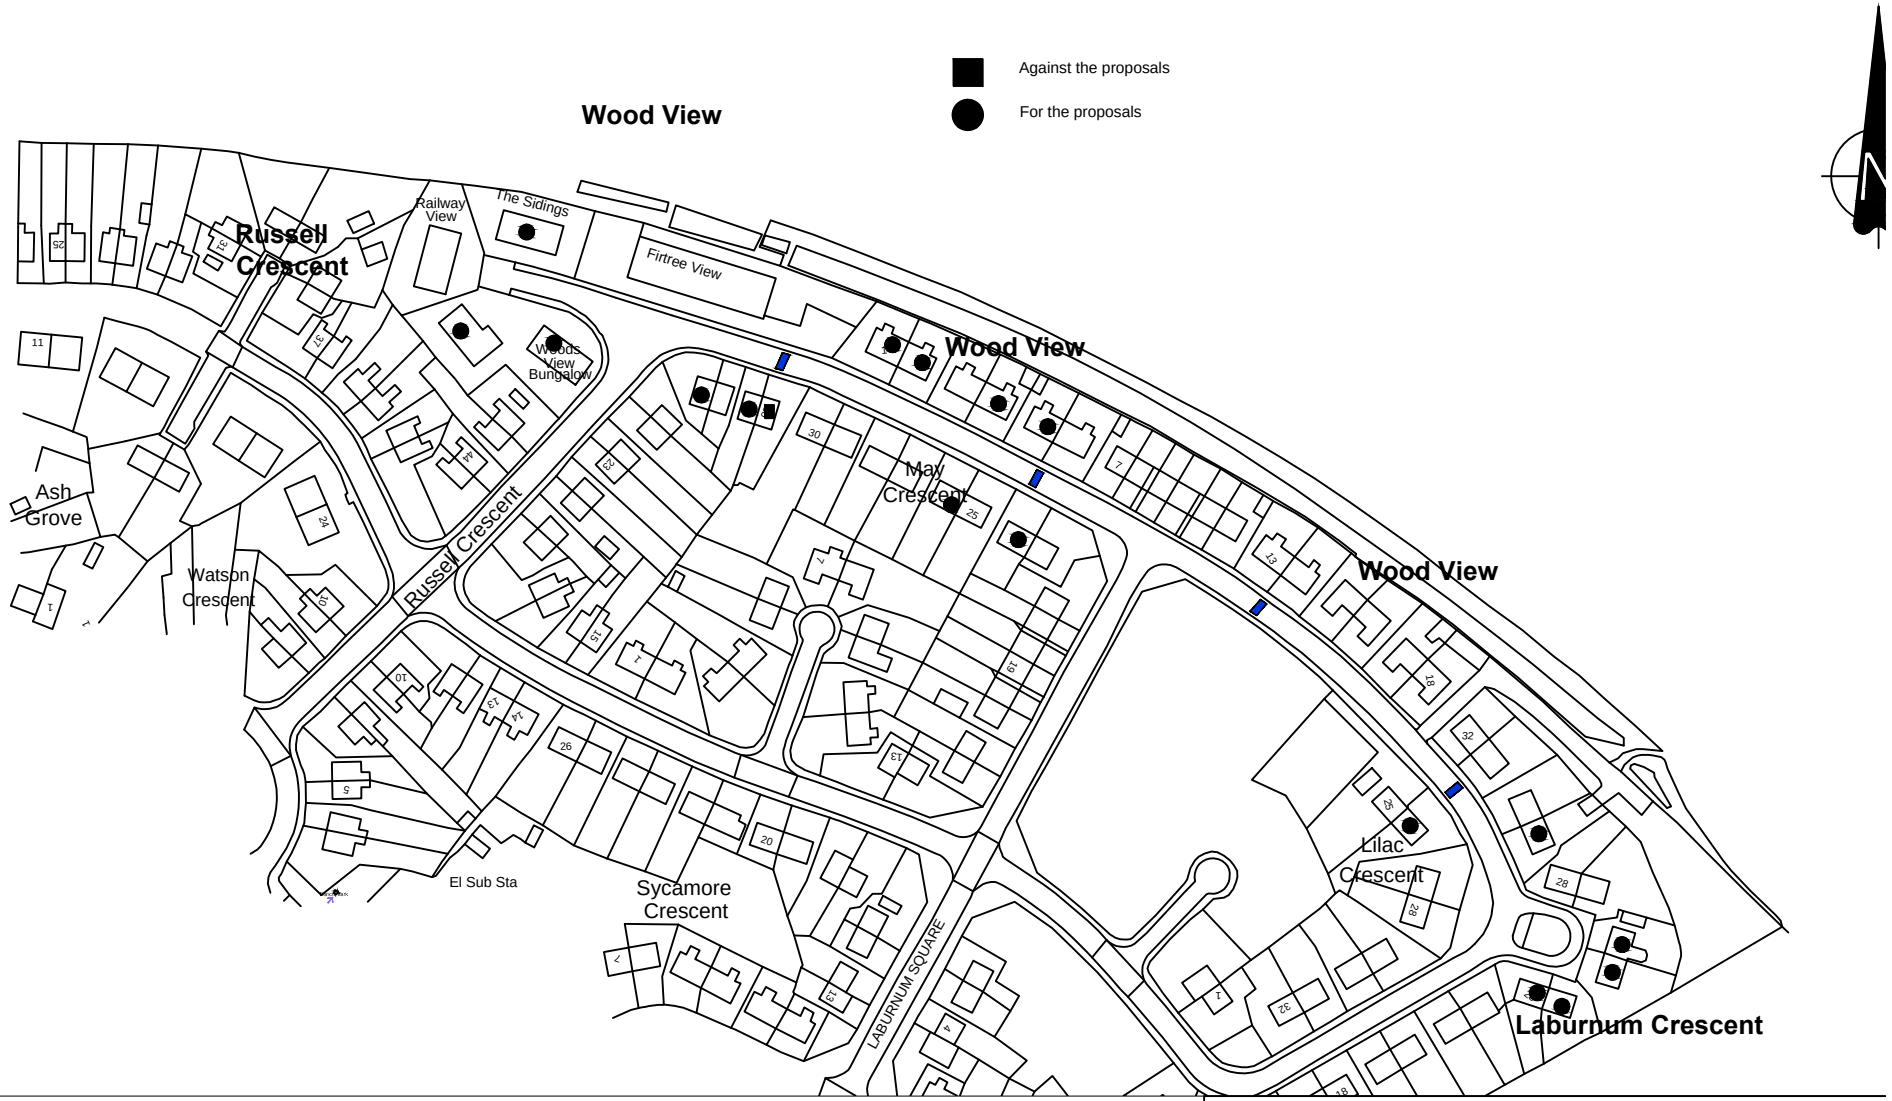

This map is reproduced from Ordnance Survey material with the permission of Ordnance Survey on behalf of the Controller of Her Majesty's Stationery Office É Crown copyright. Unauthorised reproduction infringes Crown copyright and may lead to prosecution or civil proceedings. Durham County Council LA 076589

Rev/ Amdt	Approved By			Description Of Amendments
	Name	Date	Sign	
??/??	NJB	11/09	DB	

Durham County Council

NEIGHBOURHOOD SERVICES

DAVID WILCOX B.Sc., C.Eng.
NORTHERN AREA ENGINEER
ABBEYWOODS BUSINESS PARK
PITY ME DURHAM DH1 5TH

Project: N94504 Wood View Deaf Hill

Drawing: Objection Plan

Scales: N.T.S.

Project/Drawing No.: N94504/01

Rev