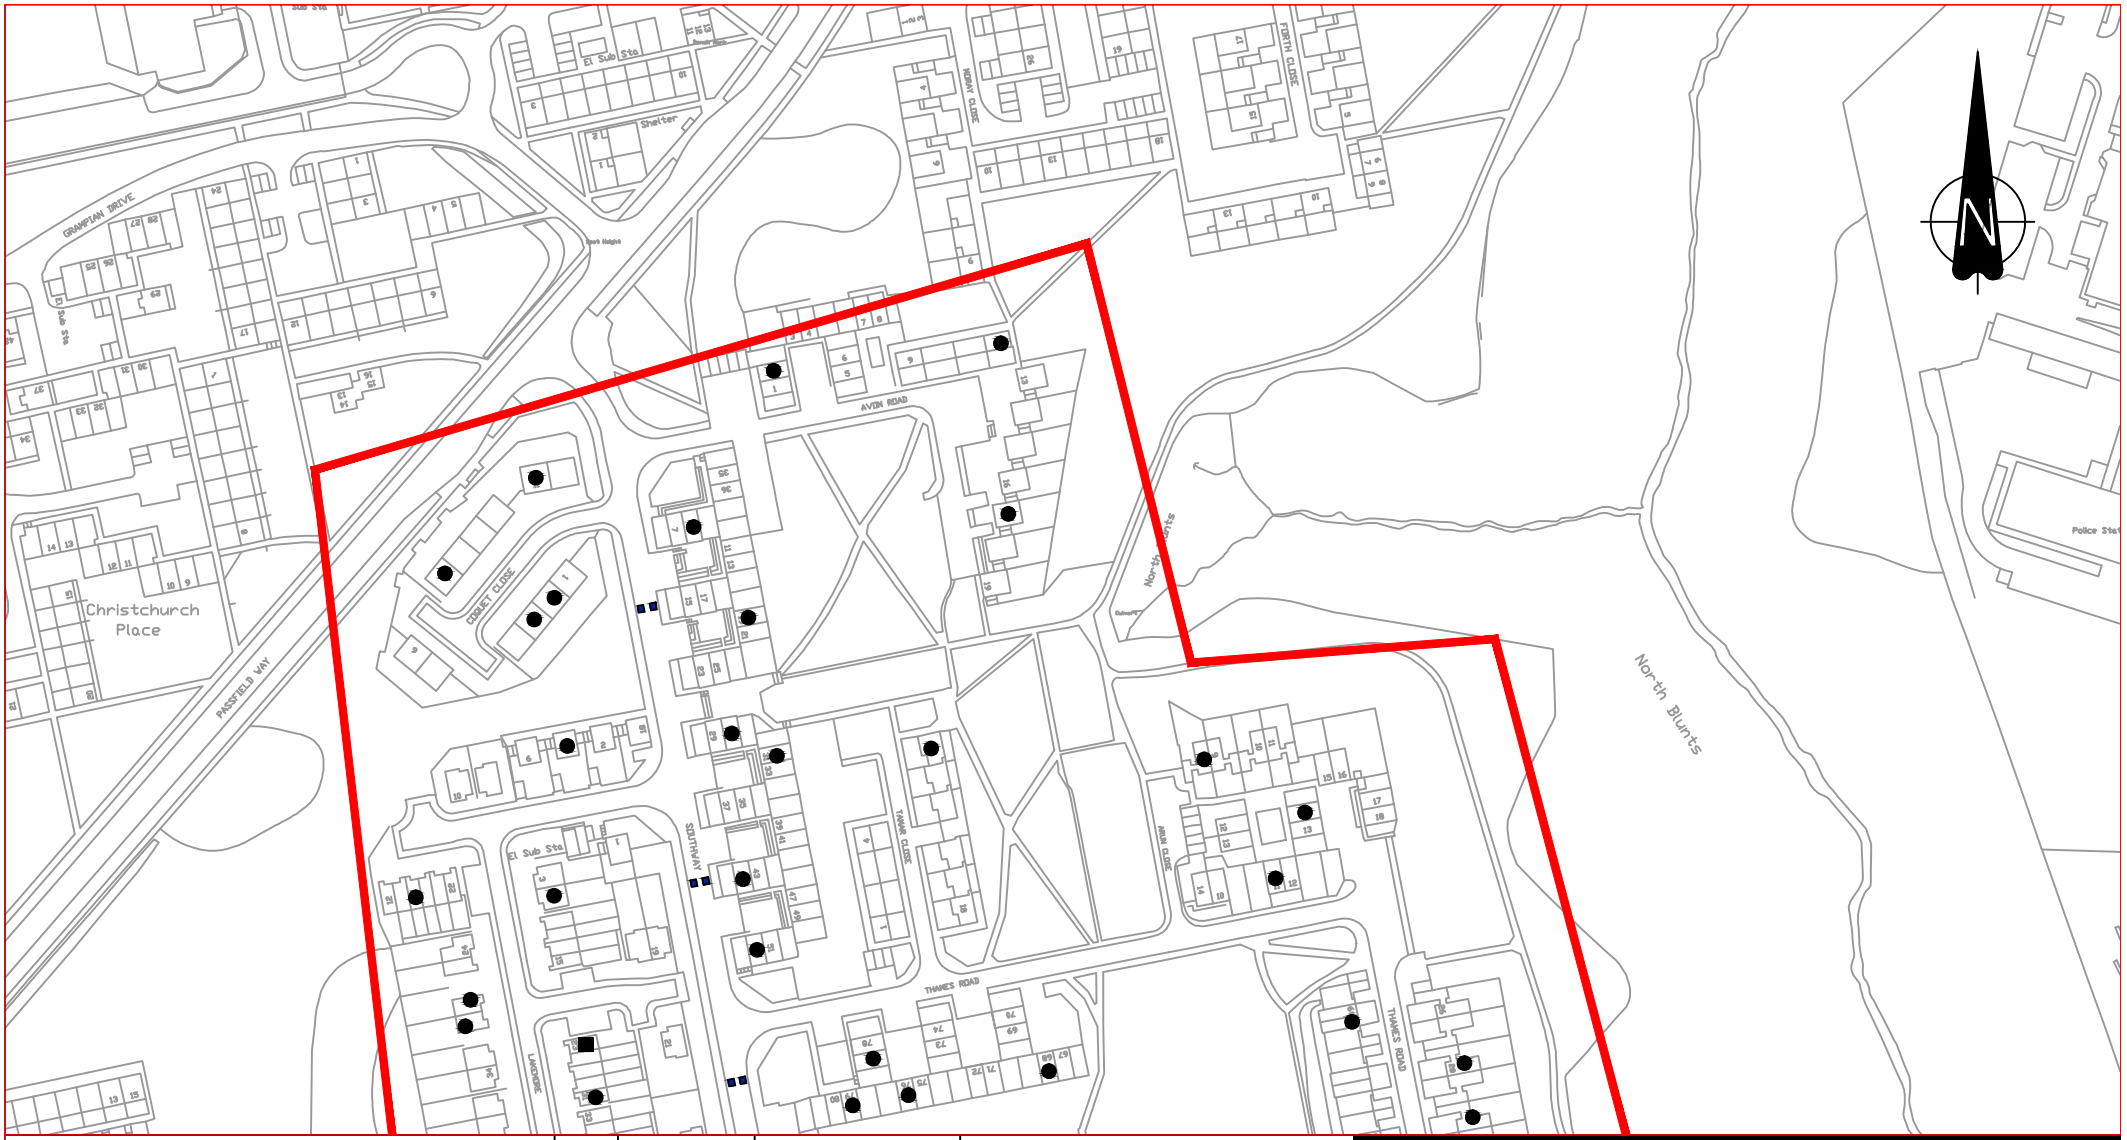

Key

- Objections to proposed scheme
- In favour of proposed scheme
- Area consulted on scheme

Reproduced from Ordnance Survey material with the permission of Ordnance Survey on behalf of the Controller of Her Majesty's Stationery Office © Crown copyright. Unauthorised reproduction infringes Crown copyright and may lead to prosecution or civil proceedings. Durham County Council. LA 100049055. 2009.

Rev/ Amdt	Drawn By		Approved By			Description Of Amendments
	Name	Date	Name	Date	Sign	
O/-	James Pringle	14 Sep 2010	James Pringle	14 Sep 2010	J.D.Pringle	

Durham County Council

STRATEGIC HIGHWAYS MANAGEMENT

CORPORATE DIRECTOR OF NEIGHBOURHOOD SERVICES

COUNTY HALL, DURHAM. DH1 5UQ

Project: E197 - Helford Road, Peterlee

Drawing: Locations of responses for proposed scheme

Scales: N.T.S

Project/Drawing No.: E197 / 3

Rev. O/-