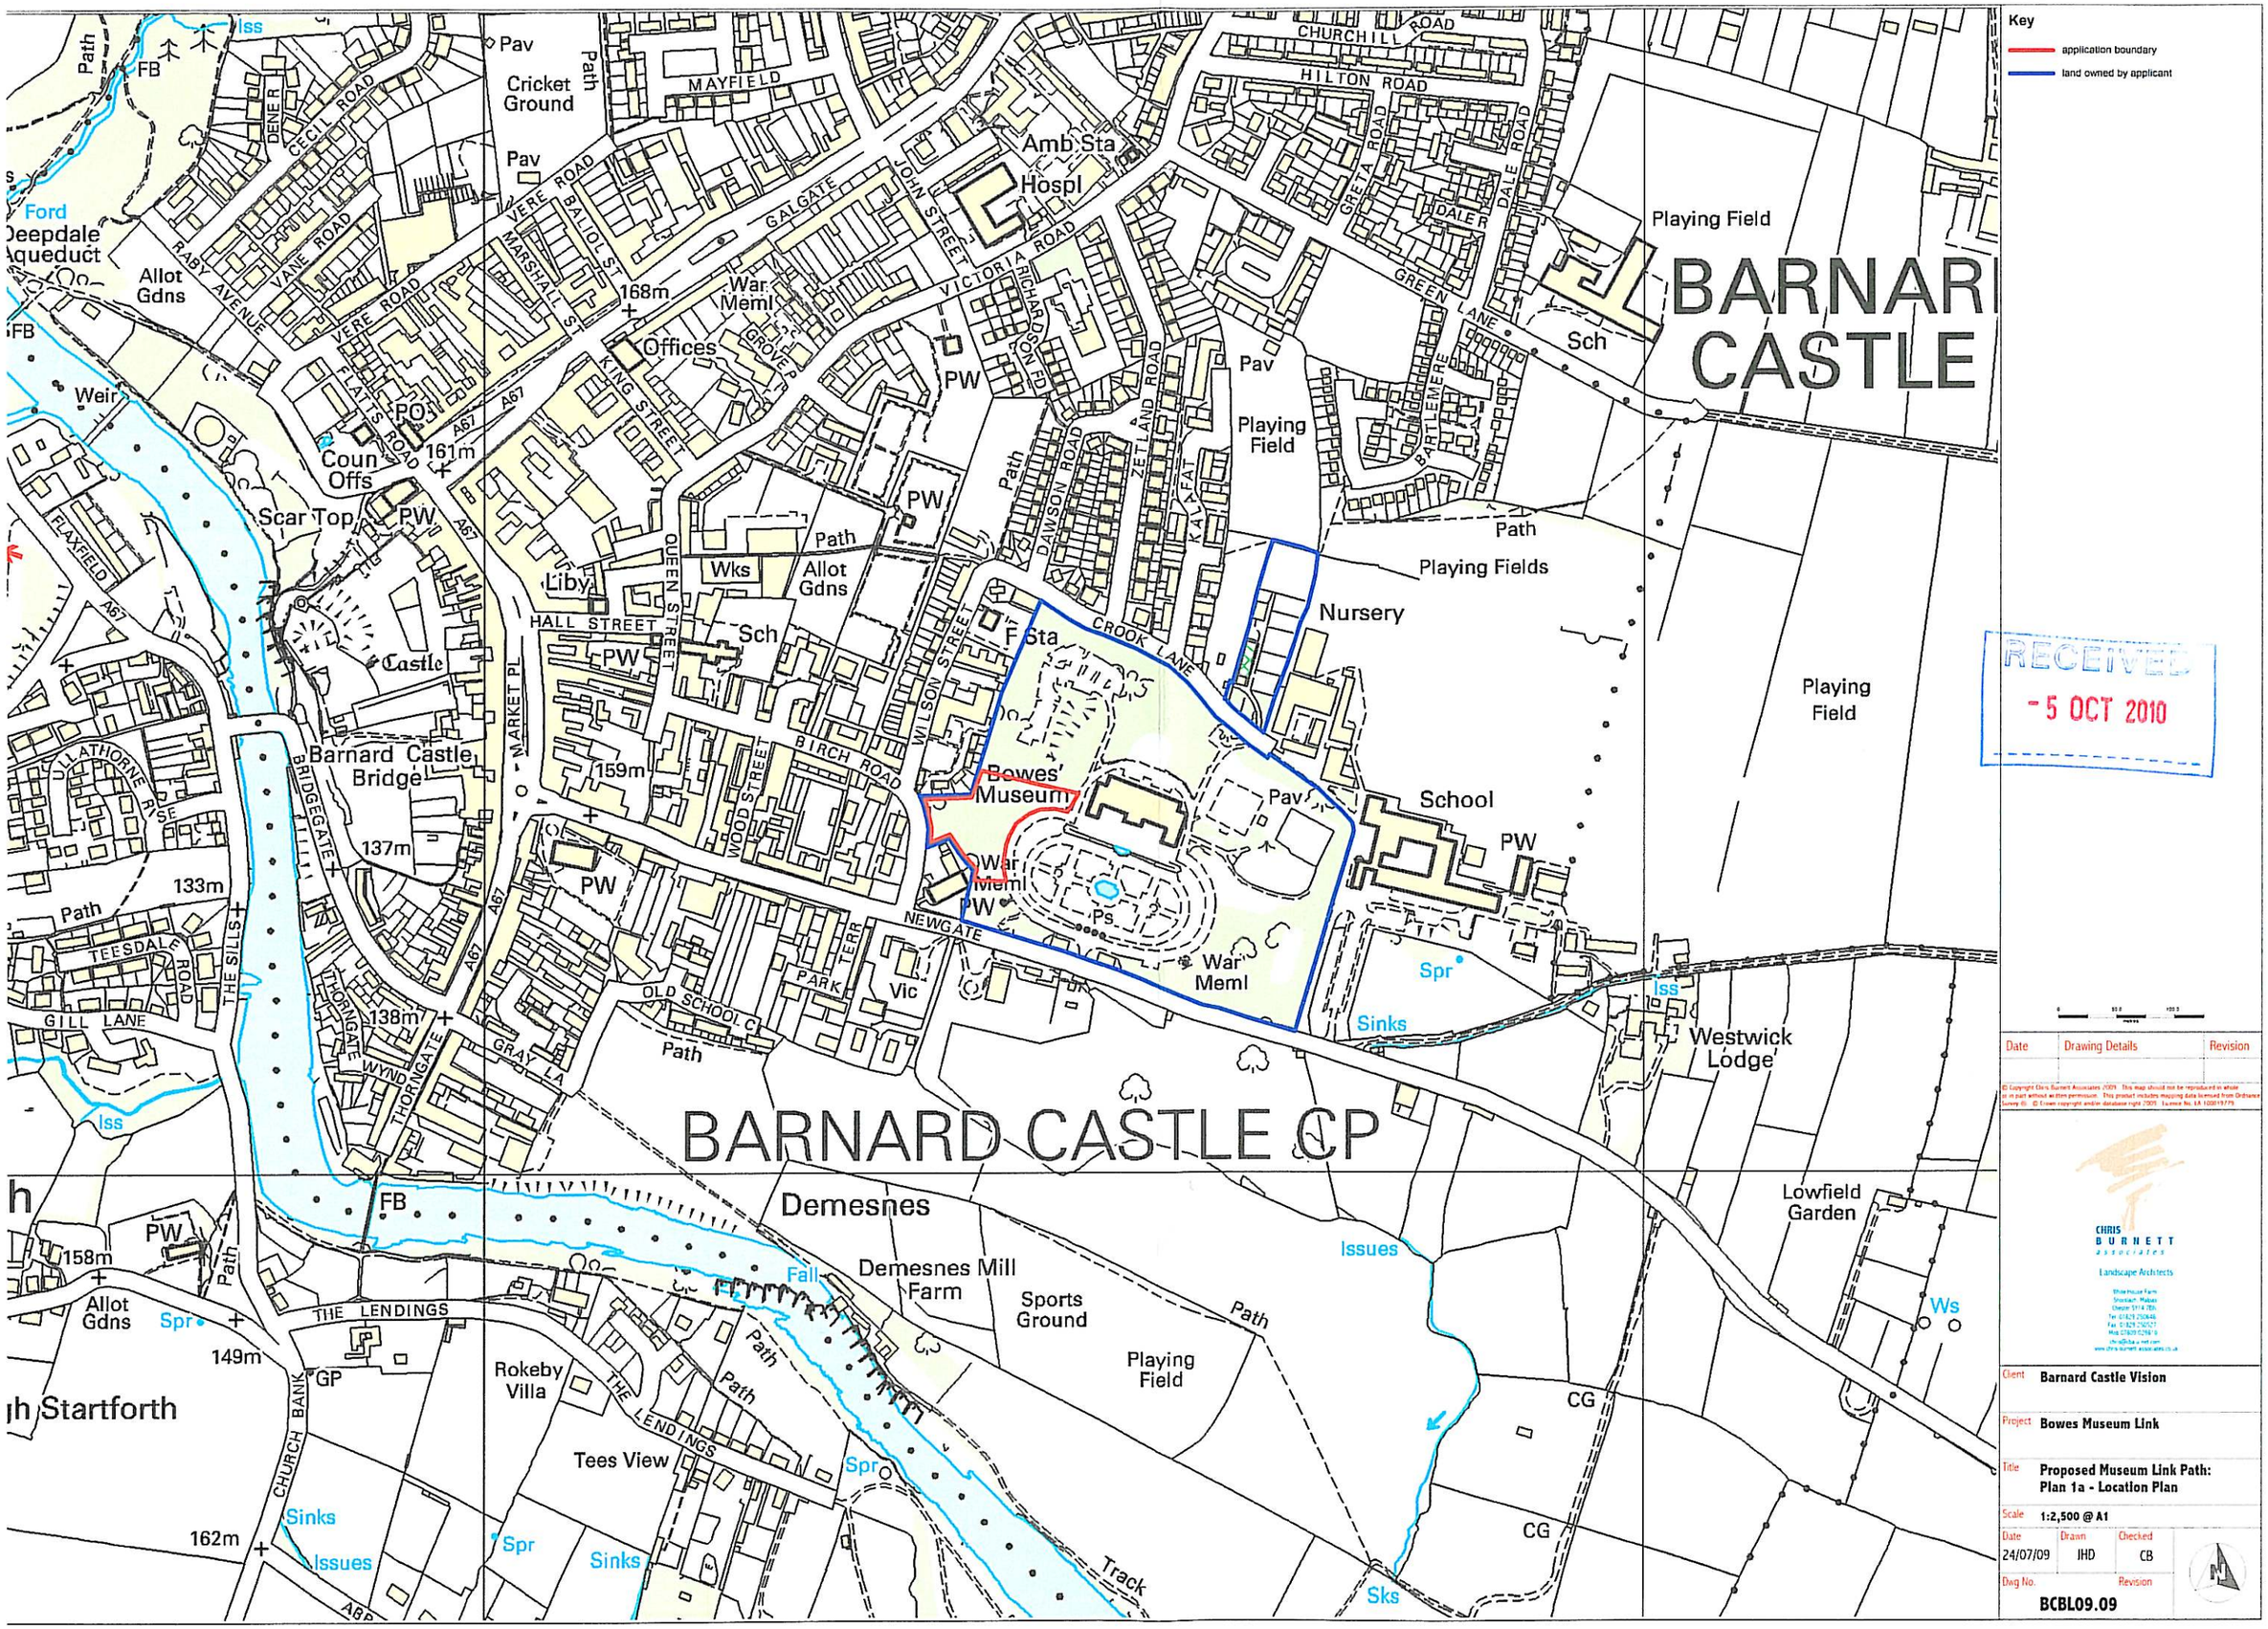
Key
application boundary
land owned by applicant
BARNARD CASTLE CP
BARNARD CASTLE
Playing Field
Playing Fields
Nursery
School
Bowes' Museum
Barnard Castle Bridge
Demesnes
Demesnes Mill Farm
Sports Ground
Playing Field
Tees View
Rokeby Villa
Westwick Lodge
Lowfield Garden
Startforth
Cricket Ground
Allot Gdns
Offices
Coun Offs
PO
Scar Top
Castle
Liby
Wks
Sch
Hospl
Amb Sta
F Sta
Vic
War Meml
Ps
Weir
Ford
Deepdale Aqueduct
Iss
Sinks
Issues
Spr
Fall
Track
GP
CG
Ws
Sks
MAYFIELD
CHURCHILL ROAD
HILTON ROAD
VERE ROAD
GALGATE
VICTORIA ROAD
GREEN LANE
HALL STREET
NEWGATE
BIRCH ROAD
CROOK LANE
THE LENDINGS
OLD SCHOOL CL
CHURCH BANK
TEESDALE ROAD
GILL LANE
THORNGATE
WYND
MARKET PL
KING STREET
QUEEN STREET
WILSON STREET
DAWSON ROAD
ZETLAND ROAD
RICHARDSON RD
BARTLEMERE
GRETA ROAD
DALE ROAD
DALER
CECIL ROAD
VANE ROAD
RABY AVENUE
BALIOL ST
MARSHALL ST
GROVE PL
FLATTS ROAD
FLAXFIELD
DOLLATHORNE RISE
BRIDGEGATE
THE SILLS
PARK TERR
GRAY LA
A67
168m
161m
159m
137m
133m
138m
158m
149m
162m
PW
Path
RECEIVED
- 5 OCT 2010
Date
Drawing Details
Revision
Client
Barnard Castle Vision
Project
Bowes Museum Link
Title
Proposed Museum Link Path:
Plan 1a - Location Plan
Scale
1:2,500 @ A1
Date
24/07/09
Drawn
JHD
Checked
CB
Dwg No.
BCBL09.09
Revision
CHRIS BURNETT ASSOCIATES
Landscape Architects