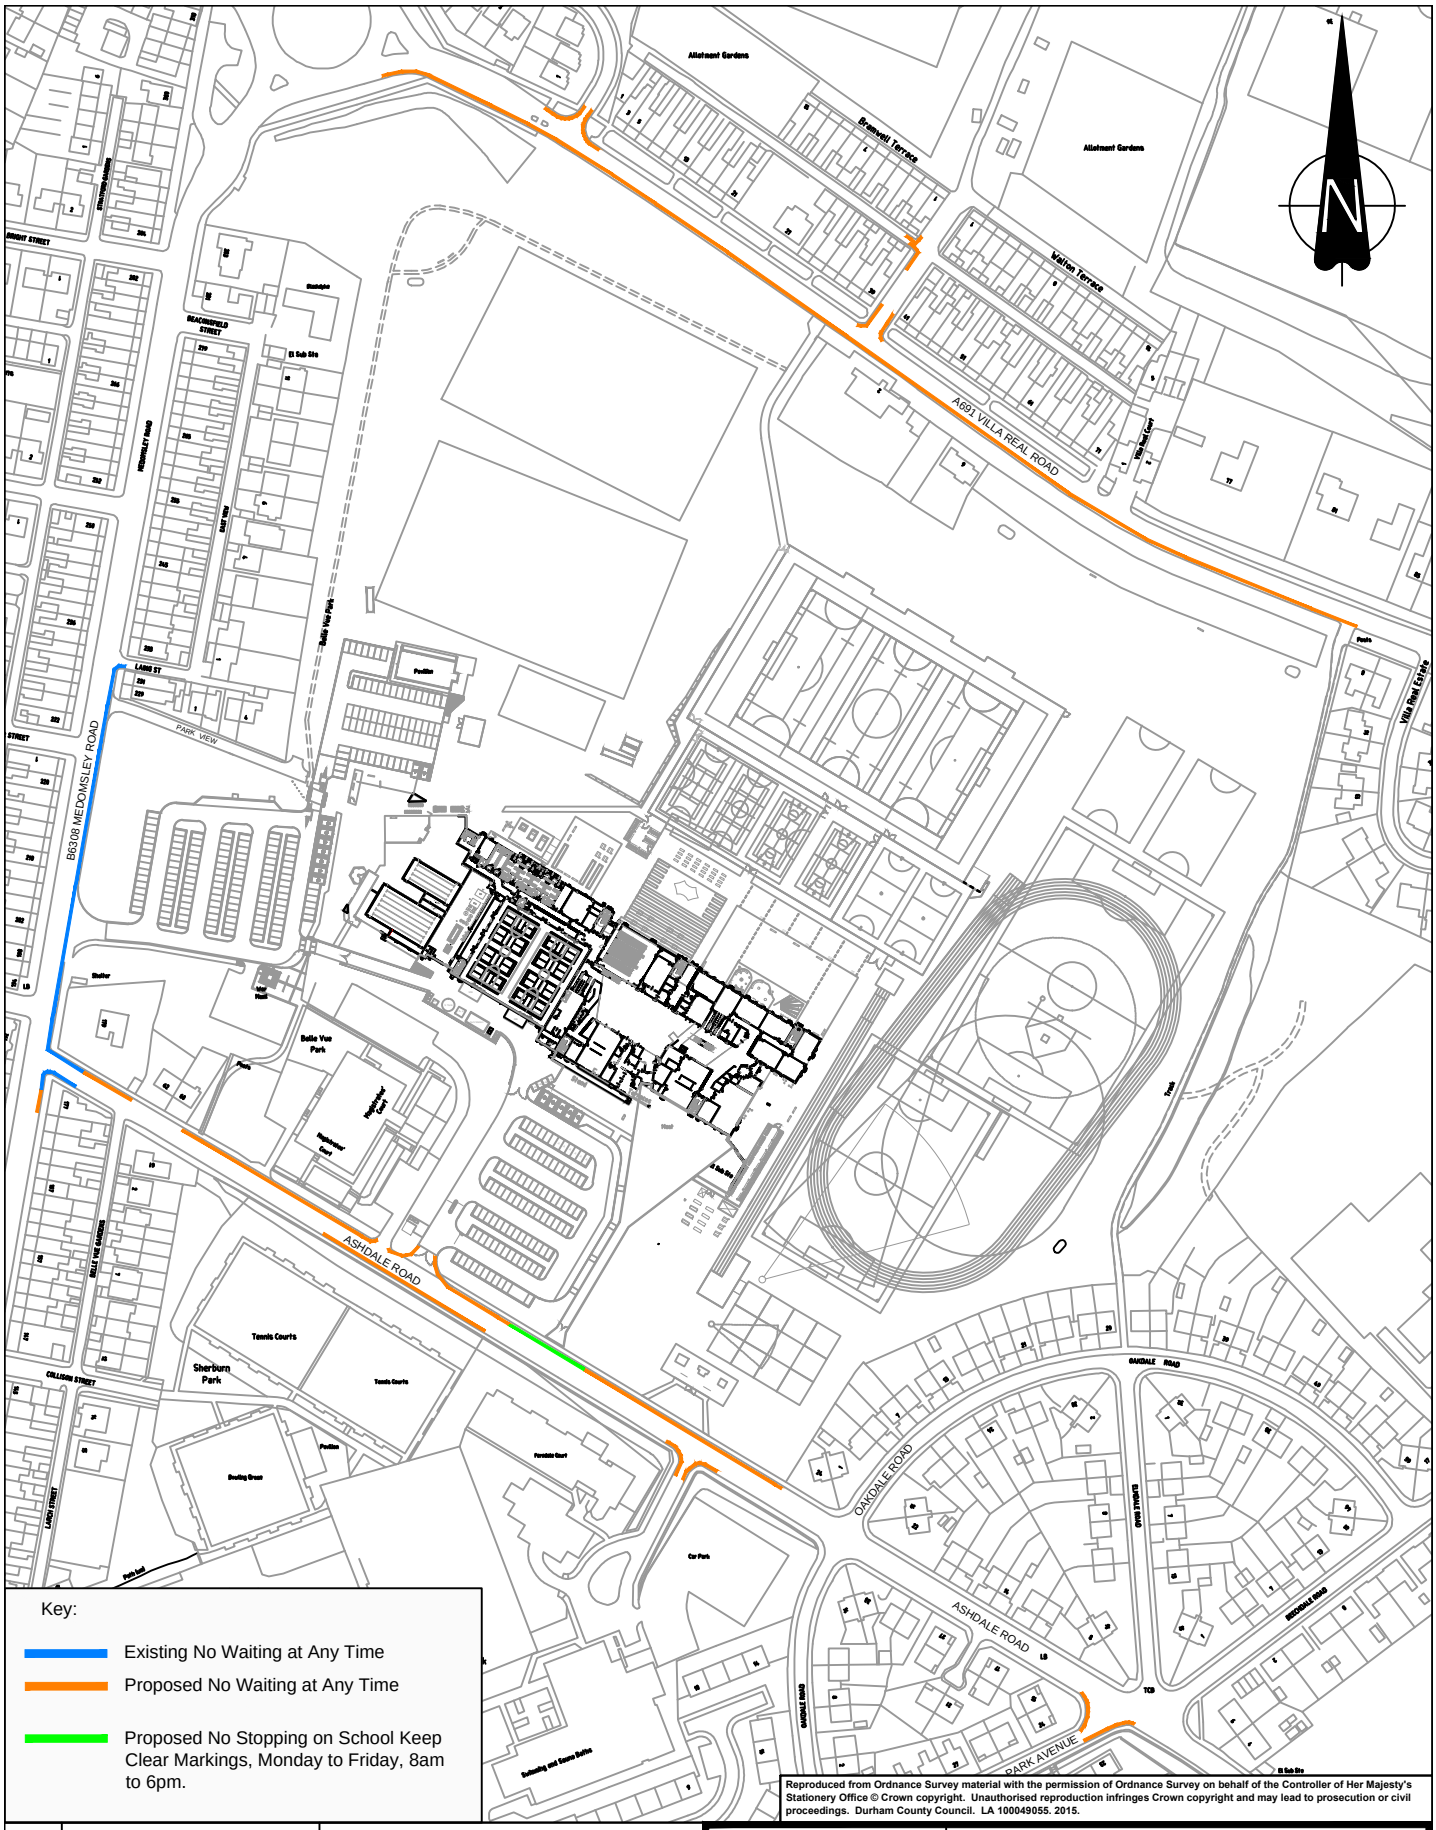

Reproduced from Ordnance Survey material with the permission of Ordnance Survey on behalf of the Controller of Her Majesty's Stationery Office © Crown copyright. Unauthorised reproduction infringes Crown copyright and may lead to prosecution or civil proceedings. Durham County Council. LA 100049055. 2015.

Rev/ Amdt	Approved By			Description Of Amendments
	Name	Date	Sign	
0/-	S.Jones	16 Feb 15	S.Jones	

Durham County Council

Terry Collins
Corporate Director
Neighbourhood Services
County Hall
Durham
DH1 5UQ

Project: Consett Academy

Drawing: Appendix 2 - Proposed Waiting Restrictions

A4 Portrait Scale: NTS

Project/Drawing No.

Rev.