Project/Drawing No.

M17400/LB/03

Rev. 0/-

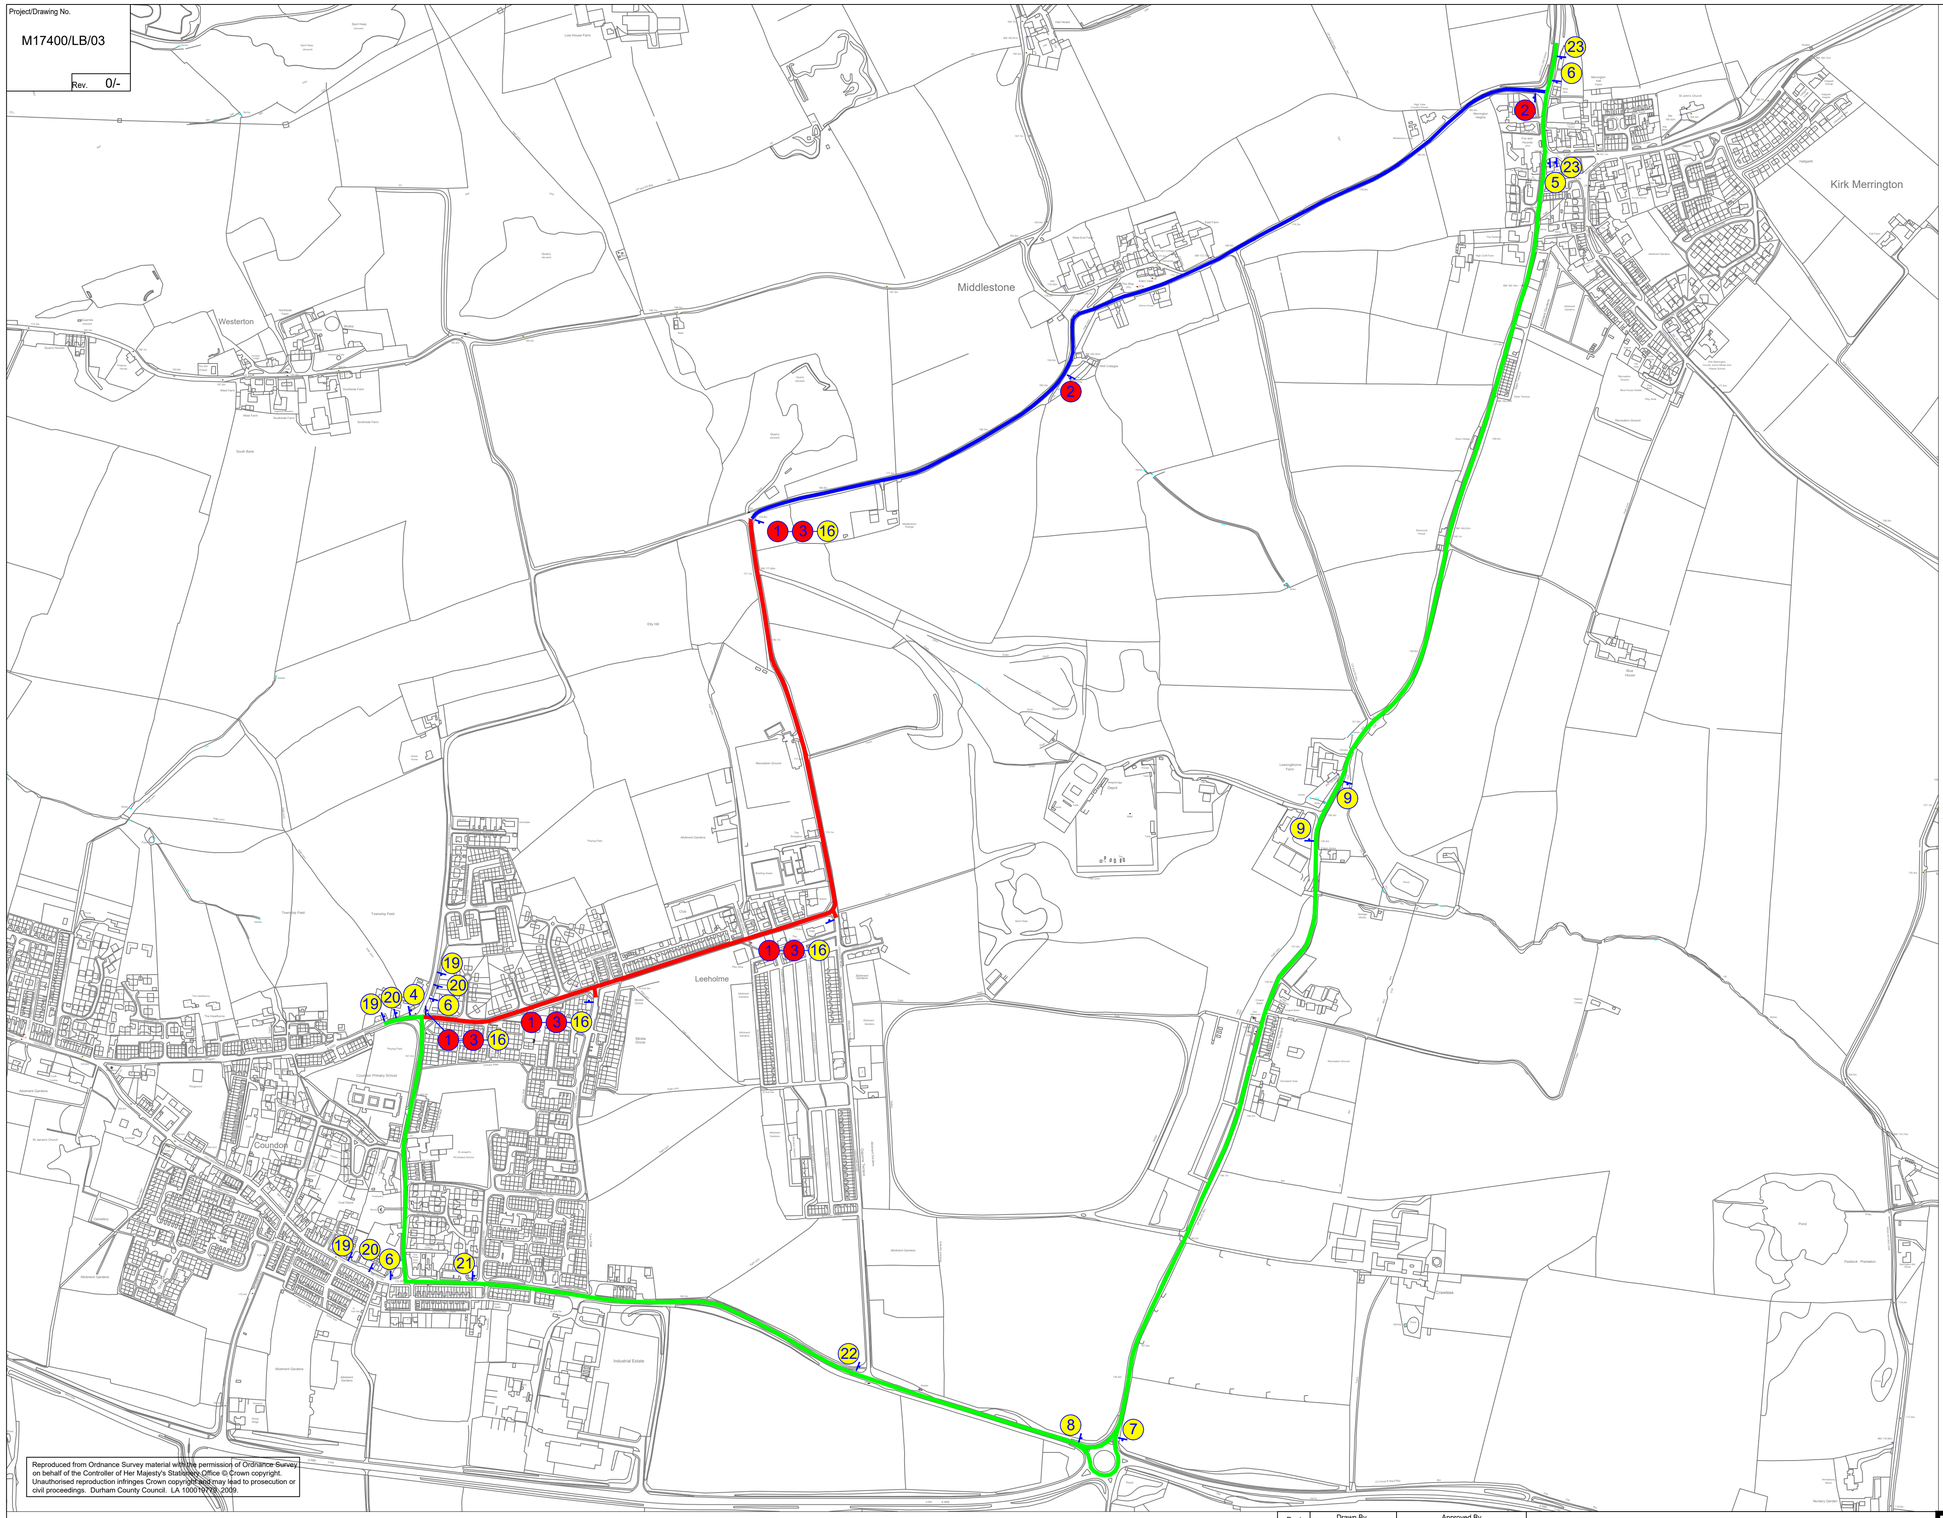

Reproduced from Ordnance Survey material with the permission of Ordnance Survey on behalf of the Controller of Her Majesty's Stationery Office © Crown copyright. Unauthorised reproduction infringes Crown copyright and may lead to prosecution or civil proceedings. Durham County Council. LA 100019202. 2009

Temporary Sign Schedule

Plan Ref	Sign Face	Sign Diag. No.	Sign Size	Comments
1	ROAD CLOSED	7010 (Variant)	1050 x 750	
2	ROAD AHEAD CLOSED	7010 (Variant)	1050 x 750	
3		7105		Flashing amber beacons to regulation 28 of TSR & GD to be provided one per barrier during the hours of darkness
4	DIVERSION	2702	1050 x 750	
5	DIVERSION	2702 (Variant)	1050 x 750	
6	DIVERSION	2702 (Variant)	1050 x 750	
7	Diverted Traffic	2703	1100 x 450 (75mm X-ht)	
8	Diverted Traffic	2703 (Variant)	1100 x 450 (75mm X-ht)	
9	Diverted Traffic	2703 (Variant)	1100 x 450 (75mm X-ht)	
10	Diverted Traffic	2703 (Variant)		
11	Diverted Traffic	2703 (Variant)		
12	Diverted Traffic	2704	(75mm X-ht)	
13	Diverted Traffic	2704 (Variant)	(75mm X-ht)	
14	DIVERSION AHEAD	2702 (Variant)	1050 x 750	
15	DIVERSION End	2702 (Variant)	1050 x 750	

16 — Phased Road Closures Will Be In Operation Between Sat 6th Jan 2018 And Mon 15th Jan 2018 Delays Expected

– This sign to be in place at least 2 Weeks prior to works commencing on site.

19 — B6287 Leeholme Rd. CLOSED For B6287 Middlestone/ Kirk Merrington Follow Diversion

20 — Chiltern Rd./ Hambleton Rd./ Windsor & Osborne Tce. Residents Follow Diversion

21 — Windsor & Osborne Tce. Residents/ B6287 Middlestone/ Kirk Merrington; Hambleton Rd./ Chiltern Rd. Residents; Diverted Traffic

22 — B6287 Middlestone/ Kirk Merrington; Windsor Tce./ Osborne Tce. Residents; Diverted Traffic

23 — B6287 Leeholme Rd. Closed At Leeholme For Leeholme/Coundon Follow Diversion

Legend

Road Closed - Thursday 11th January 2017 - Monday 15th January 2017, (Weekdays - 09:00 - 15:00, Weekends 07:00 - 19:00)

Resident Access Only

Main Diversion Route

Note: **3 Way temporary signals to be in operation at Wharton Street Junction.**

Rev/ Amdt	Drawn By		Approved By			Description Of Amendments
	Name	Date	Name	Date	Sign	
0/-	L.Buck	13/11/17	A.Ramsey	13/11/17	A.Ramsey	

PATH:

Durham County Council

HIGHWAYS OPERATIONS GROUP

CORPORATE DIRECTOR OF NEIGHBOURHOOD SERVICES

COUNTY HALL, DURHAM. DH1 5UQ

Project: M17400 - B6287 Leeholme Rd., Leeholme/Coundon

Drawing: Diversion Layout - Phase 2

Scales: N.T.S.

Project/Drawing No.: M17400/LB/04

Rev. 0/-