PATH.

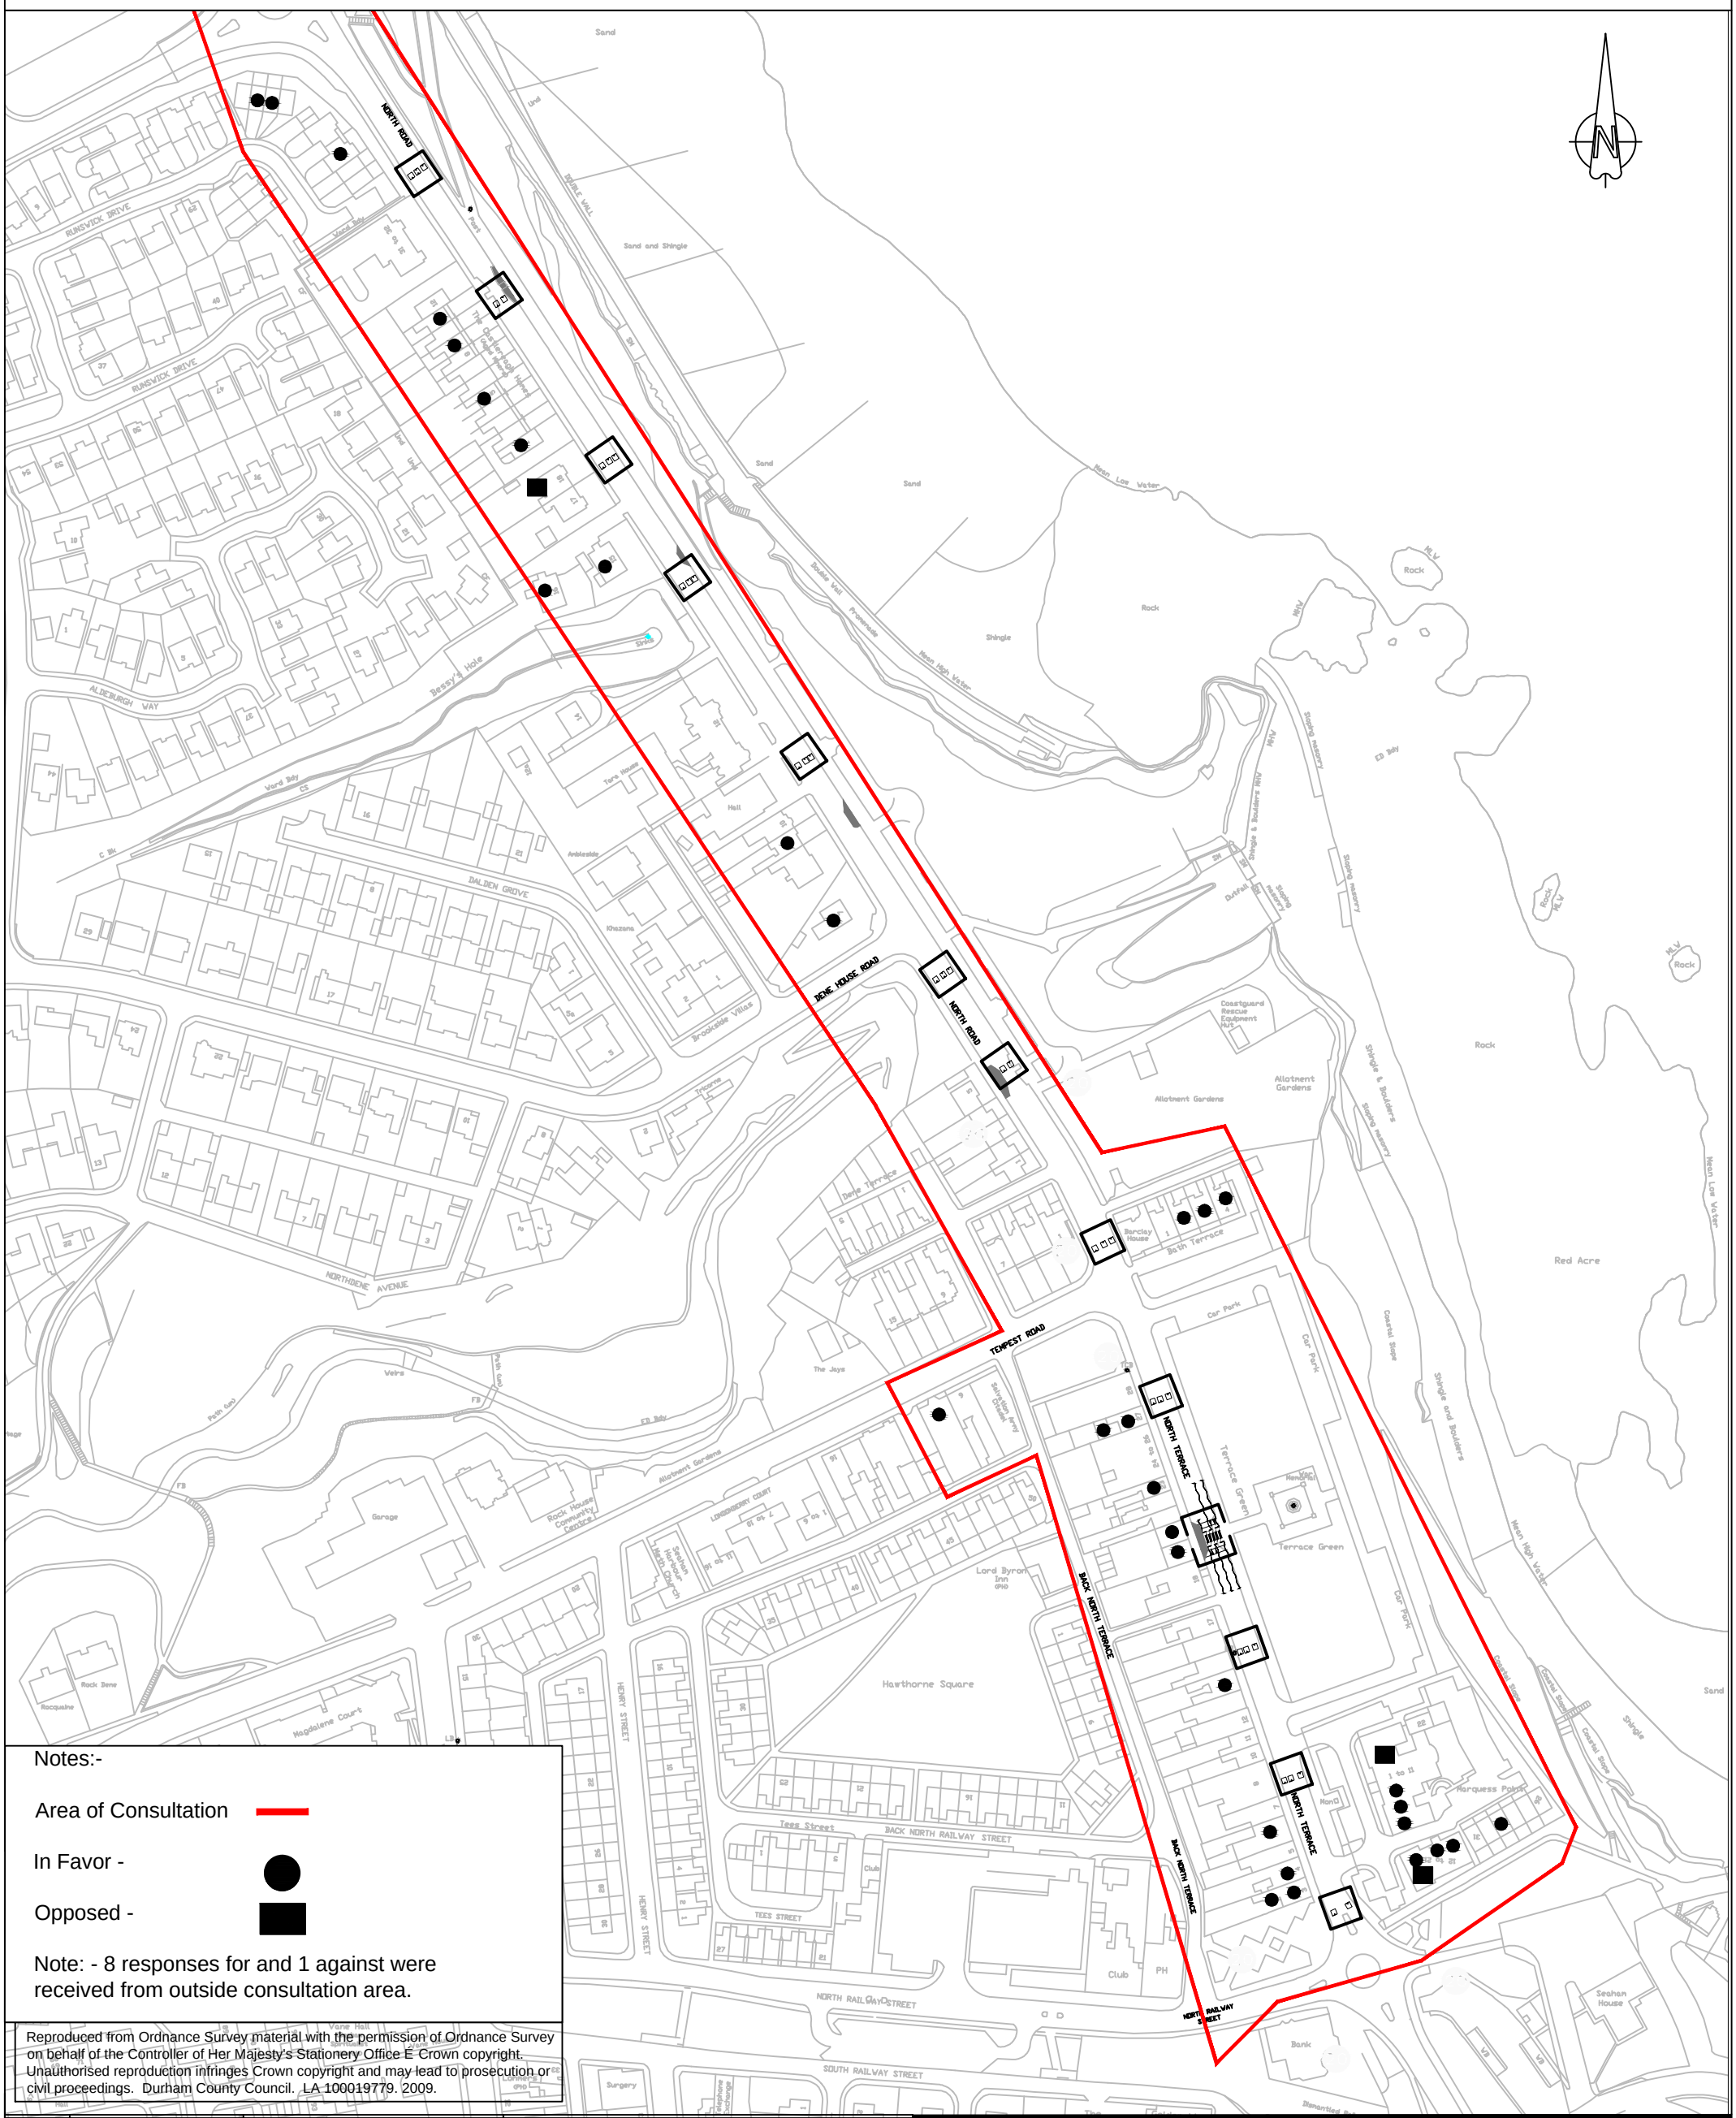

Notes:-

Area of Consultation

In Favor -

Opposed -

Note: - 8 responses for and 1 against were received from outside consultation area.

Reproduced from Ordnance Survey material with the permission of Ordnance Survey on behalf of the Controller of Her Majesty's Stationery Office © Crown copyright. Unauthorised reproduction infringes Crown copyright and may lead to prosecution or civil proceedings. Durham County Council. LA 100019779. 2009.

Rev/ Amdt	Drawn By		Approved By			Description Of Amendments
	Name	Date	Name	Date	Sign	
0/-	A.G.	01/11	MS	01/11	M. Shearer	

Durham County Council

STRATEGIC HIGHWAYS MANAGEMENT

CORPORATE DIRECTOR OF NEIGHBOURHOOD SERVICES

COUNTY HALL, DURHAM. DH1 5UQ

Project: B1287 North Road Seaham

Drawing: Summary Of Consultation

Scales: N.T.S

Project/Drawing No.

Rev.