Project/Drawing No.

M17400/LB/03

Rev. 0/-

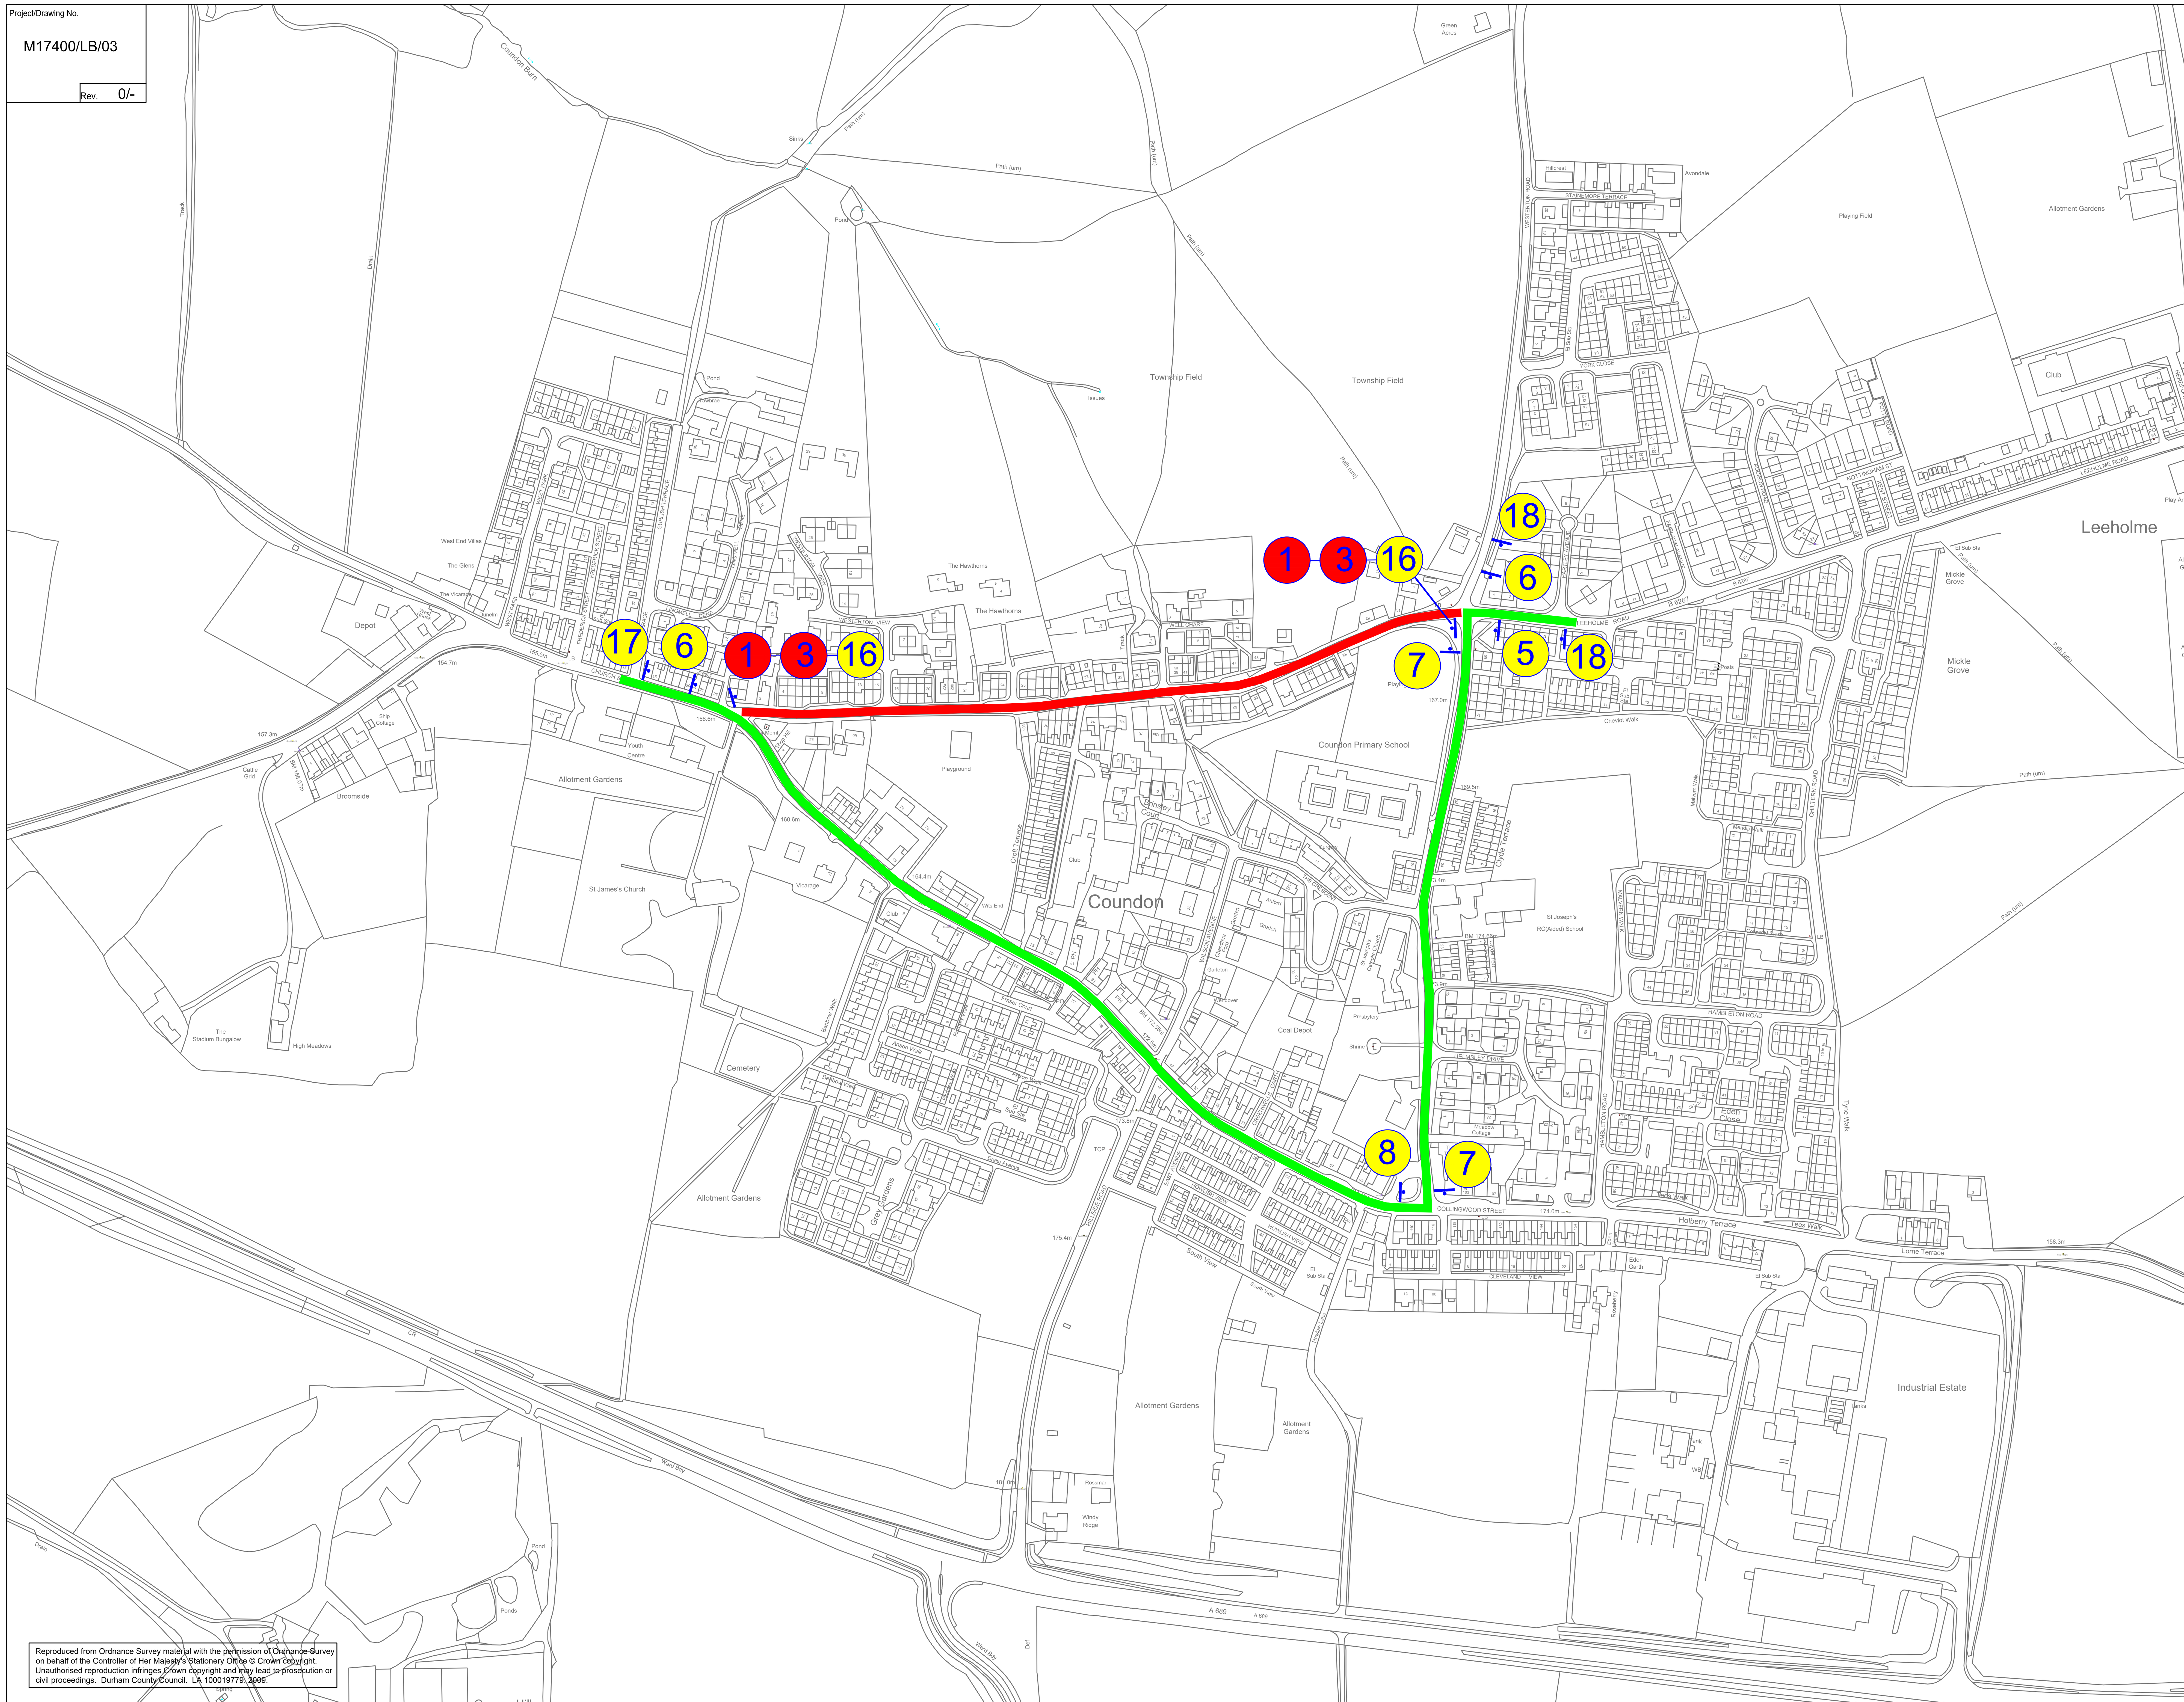

Reproduced from Ordnance Survey material with the permission of Ordnance Survey on behalf of the Controller of Her Majesty's Stationery Office © Crown copyright. Unauthorised reproduction infringes Crown copyright and may lead to prosecution or civil proceedings. Durham County Council. LA 100019779. 2009.

Temporary Sign Schedule

Plan Ref	Sign Face	Sign Diag. No.	Sign Size	Comments
1	ROAD CLOSED	7010 (Variant)	1050 x 750	
2	ROAD AHEAD CLOSED	7010 (Variant)	1050 x 750	
3		7105		Flashing amber beacons to regulation 28 of TSR & GD to be provided one per barrier during the hours of darkness
4	DIVERSION →	2702	1050 x 750	
5	DIVERSION ←	2702 (Variant)	1050 x 750	
6	DIVERSION ↑	2702 (Variant)	1050 x 750	
7	Diverted Traffic →	2703	1100 x 450 (75mm X-ht)	
8	← Diverted Traffic	2703 (Variant)	1100 x 450 (75mm X-ht)	
9	↑ Diverted Traffic	2703 (Variant)	1100 x 450 (75mm X-ht)	
10	↖ Diverted Traffic	2703 (Variant)		
11	Diverted Traffic ↗	2703 (Variant)		
12	Diverted Traffic >	2704	(75mm X-ht)	
13	< Diverted Traffic	2704 (Variant)	(75mm X-ht)	
14	DIVERSION AHEAD	2702 (Variant)	1050 x 750	
15	DIVERSION End	2702 (Variant)	1050 x 750	

16

Phased Road Closures
Will Be In Operation
Between
Sat 6th Jan 2018
And
Mon 15th Jan 2018
Delays Expected

– This sign to be in place at least 2 Weeks prior to works commencing on site.

17

B6287 Wharton Street
CLOSED
For Leeholme
Follow Diversion

18

B6287 Wharton Street
CLOSED
For Coundon/
Bishop Auckland
Follow Diversion

Legend

Road Closed - Saturday 6th January 2017 - Wednesday 10th January 2017, (Weekdays - 09:00 - 15:00, Weekends 07:00 - 19:00).

Main Diversion Route

Note: **2 & 3 Way temporary signals to be in operation at either end of the works**

Rev/Amdt	Drawn By Name	Drawn By Date	Approved By Name	Approved By Date	Approved By Sign	Description Of Amendments
0/-	L.Buck	13/11/17	A.Ramsey	13/11/17	A.Ramsey	

PATH:

Durham County Council

HIGHWAYS OPERATIONS GROUP

CORPORATE DIRECTOR OF NEIGHBOURHOOD SERVICES

COUNTY HALL, DURHAM. DH1 5UQ

Project: M17400 - B6287 Leeholme Rd., Leeholme/Coundon

Drawing: Diversion Layout - Phase 1

Scales: N.T.S.

Project/Drawing No.: M17400/LB/03

Rev. 0/-