Project/Drawing No.

M17387/LB/06

Rev. 0/-

Temporary Sign Schedule

Plan Ref	Sign Face	Sign Diag. No.	Sign Size	Comments
1	ROAD CLOSED	7010 (Variant)	1050 x 750	
2	ROAD AHEAD CLOSED	7010 (Variant)	1050 x 750	
3		7105		Flashing amber beacons to regulation 28 of TSR & GD to be provided one per barrier during the hours of darkness
4	DIVERSION →	2702	1050 x 750	
5	DIVERSION ←	2702 (Variant)	1050 x 750	
6	DIVERSION ↑	2702 (Variant)	1050 x 750	
7	Diverted Traffic →	2703	1100 x 450 (75mm X-ht)	
8	← Diverted Traffic	2703 (Variant)	1100 x 450 (75mm X-ht)	
9	↑ Diverted Traffic	2703 (Variant)	1100 x 450 (75mm X-ht)	
10	↖ Diverted Traffic	2703 (Variant)		
11	Diverted Traffic ↗	2703 (Variant)		
12	Diverted Traffic	2704	(75mm X-ht)	
13	Diverted Traffic	2704 (Variant)	(75mm X-ht)	
14	DIVERSION AHEAD	2702 (Variant)	1050 x 750	
15	DIVERSION End	2702 (Variant)	1050 x 750	

17 — Road Closed Ahead
Resident
Access Only

32 — C35 West Rd. Traffic; B6282 Auckland Terrace Traffic
Diverted Traffic

25 — B6282 Byerley Rd./Auckland Tce./C35 West Road Junction
Closed Ahead
For B6282 Byerley Rd./C35 West Rd./Shildon Town Centre
Follow Diversion

33 — B6282 Byerley Rd./Auckland Tce./C35 West Road Junction
Closed Ahead
For B6282 Auckland Tce.
Follow Diversion

26 — C35 West Road Closed
At Junction Of
B6282 Auckland Tce.
For B6282 Auckland Tce./
Shildon Town Centre
Follow Diversion

34 — B6282 Auckland Tce.
Resident Access
Only ←

27 — Diverted Traffic; C35 West Rd. Resident Access Only
Diversion

28 — C35 West Rd. Resident Access Only; Diverted Traffic
Diversion

29 — C35 West Rd. Resident Access Only; Diverted Traffic
Diversion

30 — B6282 Byerley Rd./Auckland Tce./C35 West Road Junction
Closed Ahead
For B6282 Byerley Rd./
C35 West Rd.
Follow Diversion

31 — C35 West Rd. Traffic; B6282 Auckland Terrace Traffic
Diverted Traffic

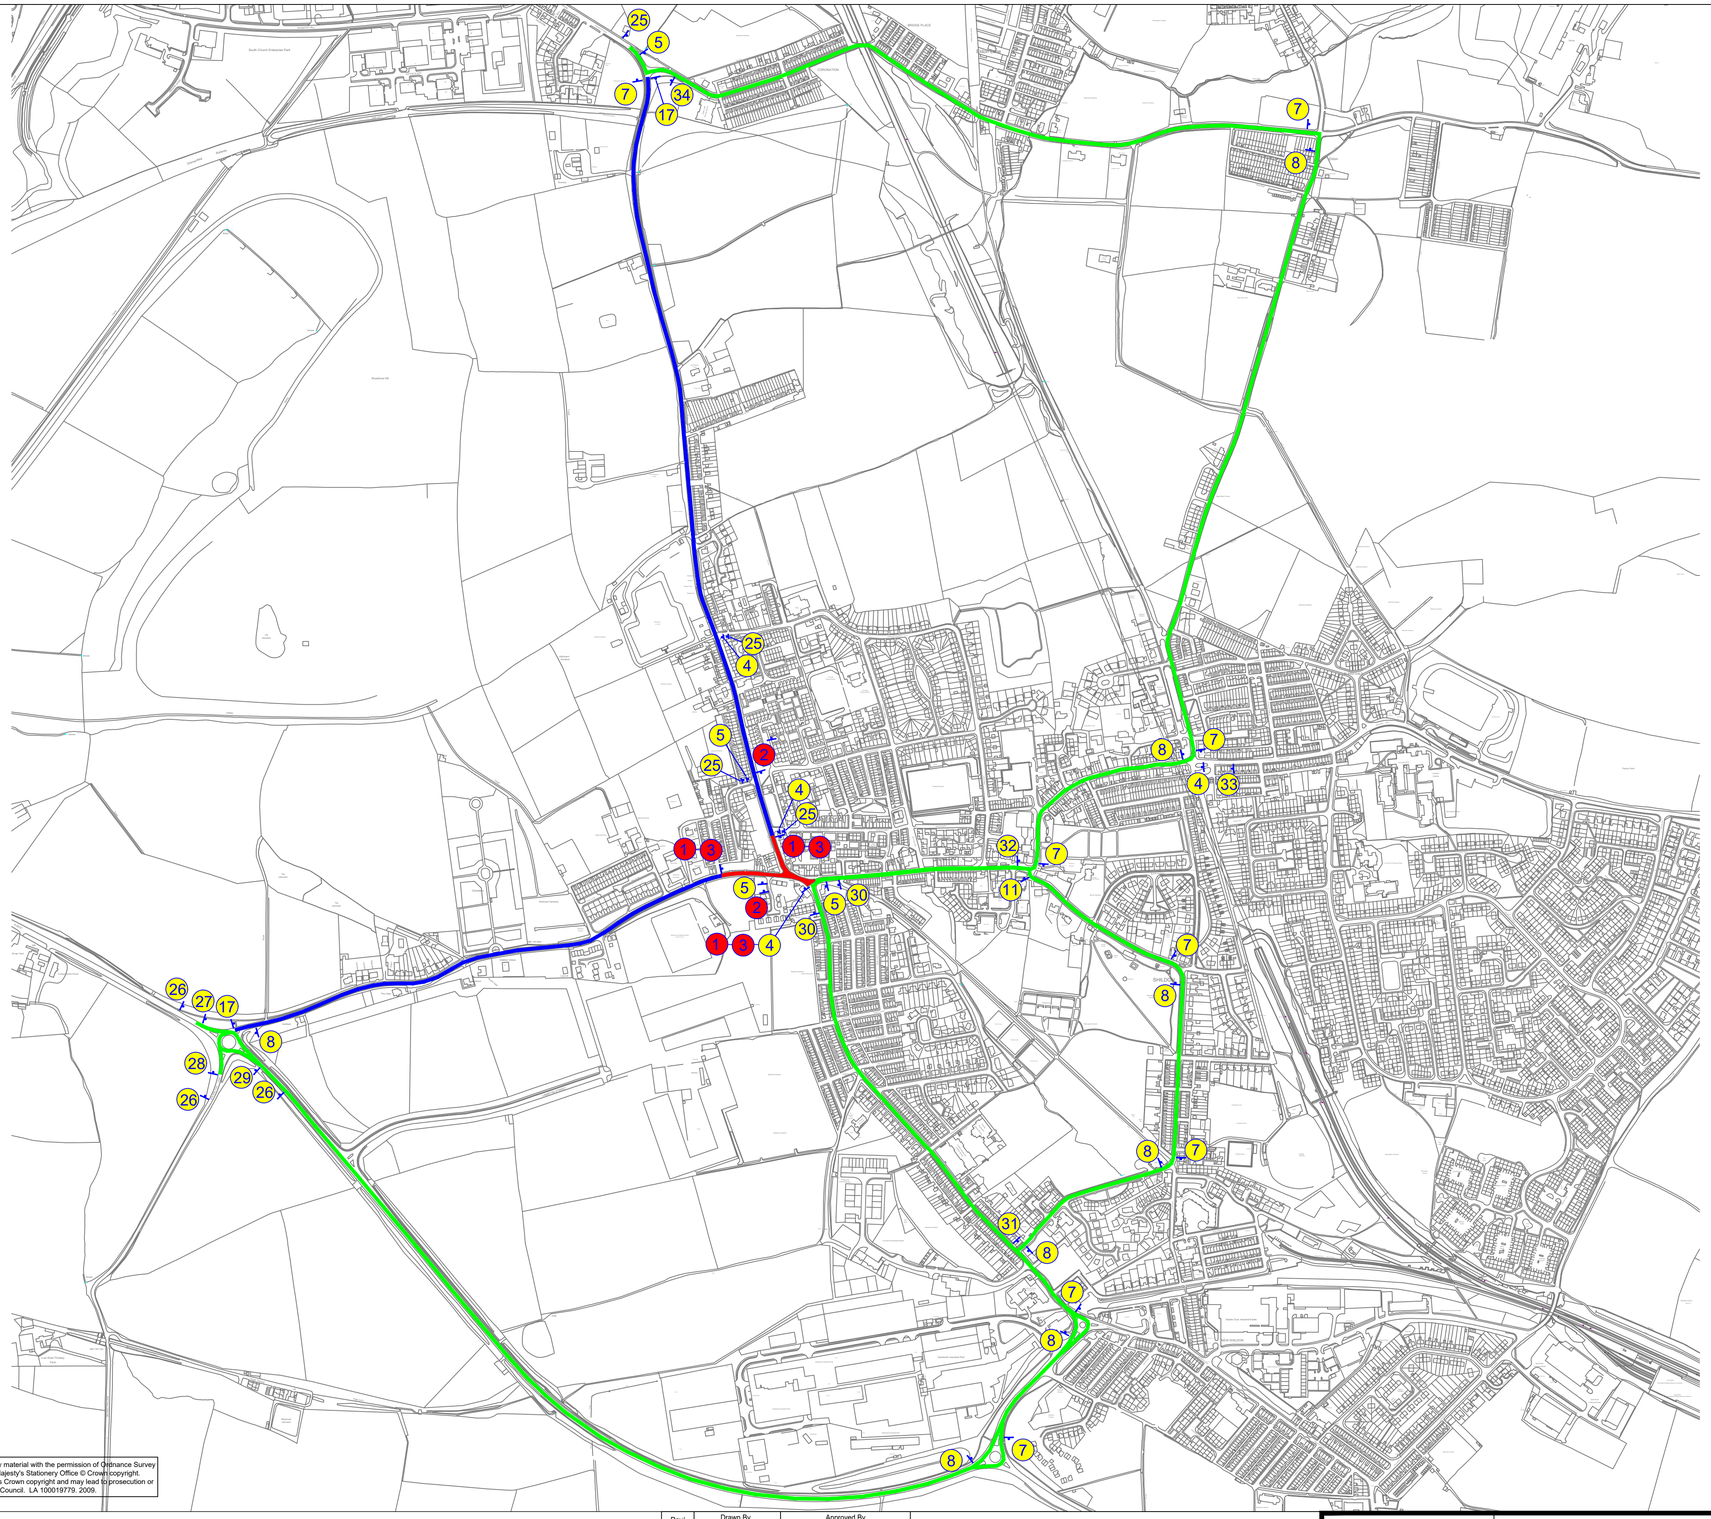

Reproduced from Ordnance Survey material with the permission of Ordnance Survey on behalf of the Controller of Her Majesty's Stationery Office © Crown copyright. Unauthorised reproduction infringes Crown copyright and may lead to prosecution or civil proceedings. Durham County Council. LA 100019779. 2009.

Legend

Road Closed - Sunday 28th January 2018 & Sunday 4th February 2018 (2 consecutive Sundays, 07:00-19:00).

Resident Access Only

Diversion Route

Rev/ Amdt	Drawn By Name	Drawn By Date	Approved By Name	Approved By Date	Sign	Description Of Amendments
0/-	L.Black	05.12.2017	A.J.Norwood	05.12.2017	A.J.Norwood	

PATH:

Durham County Council

HIGHWAYS OPERATIONS GROUP

CORPORATE DIRECTOR OF NEIGHBOURHOOD SERVICES

COUNTY HALL, DURHAM. DH1 5UQ

Project: M17387 - B6282 Auckland Terrace, Shildon

Drawing: Diversion Layout (Sunday - 07:00-19:00)

Scales: N.T.S.

Project/Drawing No.: M17387/LB/06

Rev. 0/-