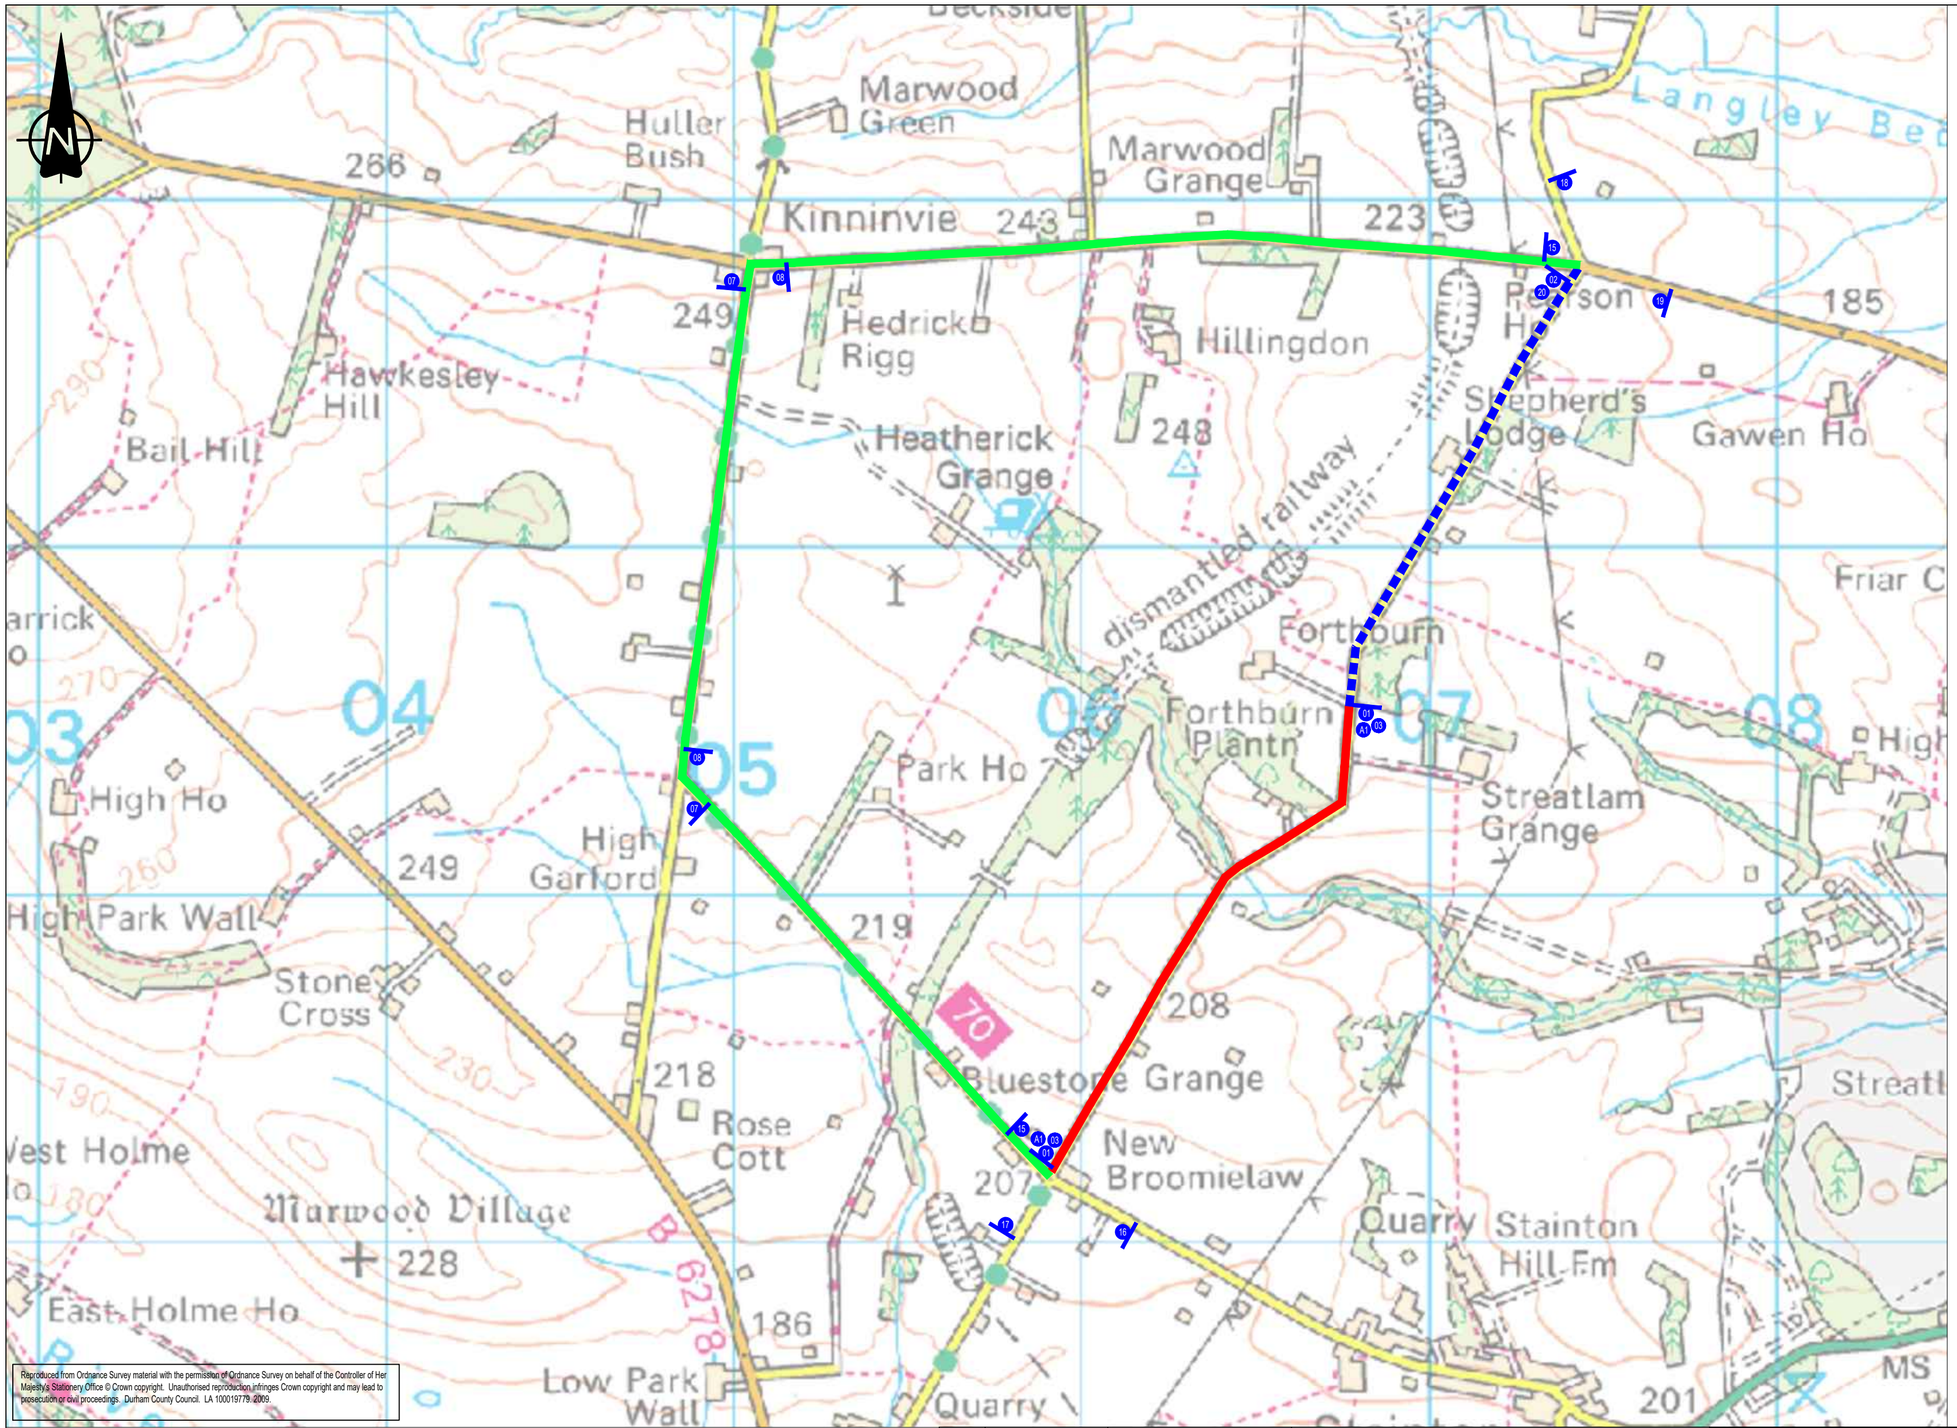

Reproduced from Ordnance Survey material with the permission of Ordnance Survey on behalf of the Controller of Her Majesty's Stationery Office © Crown copyright. Unauthorised reproduction infringes Crown copyright and may lead to prosecution or civil proceedings. Durham County Council. LA 100019779. 2009.

NON-STANDARD SIGNS

16 — For Moor Lane follow diversion / Road Closed

17 — Road Closed / For Moor Lane follow diversion

18 — Road Closed Ahead / For Stainton/Coal Road follow diversion

19 — For Stainton/Coal Road follow diversion / Road Closed Ahead

20 — Resident Access Only

STANDARD SIGNS
AS SHOWN ON DRG. HMSI01/08

Sign No.	Sign Face
HMS/RC 01 — 01 — 2 No.	ROAD CLOSED
HMS/RC 02 — 02 — 1 No.	ROAD CLOSED AHEAD
HMS/RC 03 — 03 — 2 No.	
HMS/RC 04 — 04	Diversion
HMS/RC 05 — 05	Diversion
HMS/RC 06 — 06	Diversion
HMS/RC 07 — 07 — 2 No.	Diverted Traffic
HMS/RC 08 — 08 — 2 No.	Diverted Traffic
HMS/RC 09 — 09	Diverted Traffic
HMS/RC 10 — 10	Diverted Traffic
HMS/RC 11 — 11	Diverted Traffic
HMS/RC 12 — 12	Diverted Traffic
HMS/RC 13 — 13	Diverted Traffic
HMS/RC 14 — 14	Diversion AHEAD
HMS/RC 15 — 15 — 2 No.	Diversion ENDS

* FLASHING AMBER BEACONS TO REGULATION 28 OF TSR & GD TO BE PROVIDED 1 No. PER BARRIER DURING THE HOURS OF DARKNESS

ADVANCED DRIVER NOTIFICATION SIGNS

A1 — 2 No.

This Road Will Be Closed
Tuesday 20th Feb 2018
From 07:00am to 19:00pm
For 11 Days

ADVANCED NOTIFICATION SIGNS TO BE PUT OUT 10 DAYS PRIOR TO WORK COMMENCING ON SITE.

LEGEND

- ROAD CLOSURE
- DIVERSION ROUTE
- ACCESS ONLY

Rev/ Amdt	Drawn By		Approved By			Description Of Amendments
	Name	Date	Name	Date	Sign	
0	Andrew Brown	21.11.17	Alan Ramsey	21.11.17	A J Ramsey	

PATH:

Durham County Council

HIGHWAYS SERVICES GROUP

CORPORATE DIRECTOR OF REGENERATION & LOCAL SERVICES

COUNTY HALL, DURHAM. DH1 5UQ

Project: M17408 C42 NEW BROOM LAW TO SHEPHERDS LODGE, BARNARD CASTLE

Drawing: DIVERSION PLAN

Scales: 1:12,500

Project/Drawing No.: M17408/02

Rev. 0