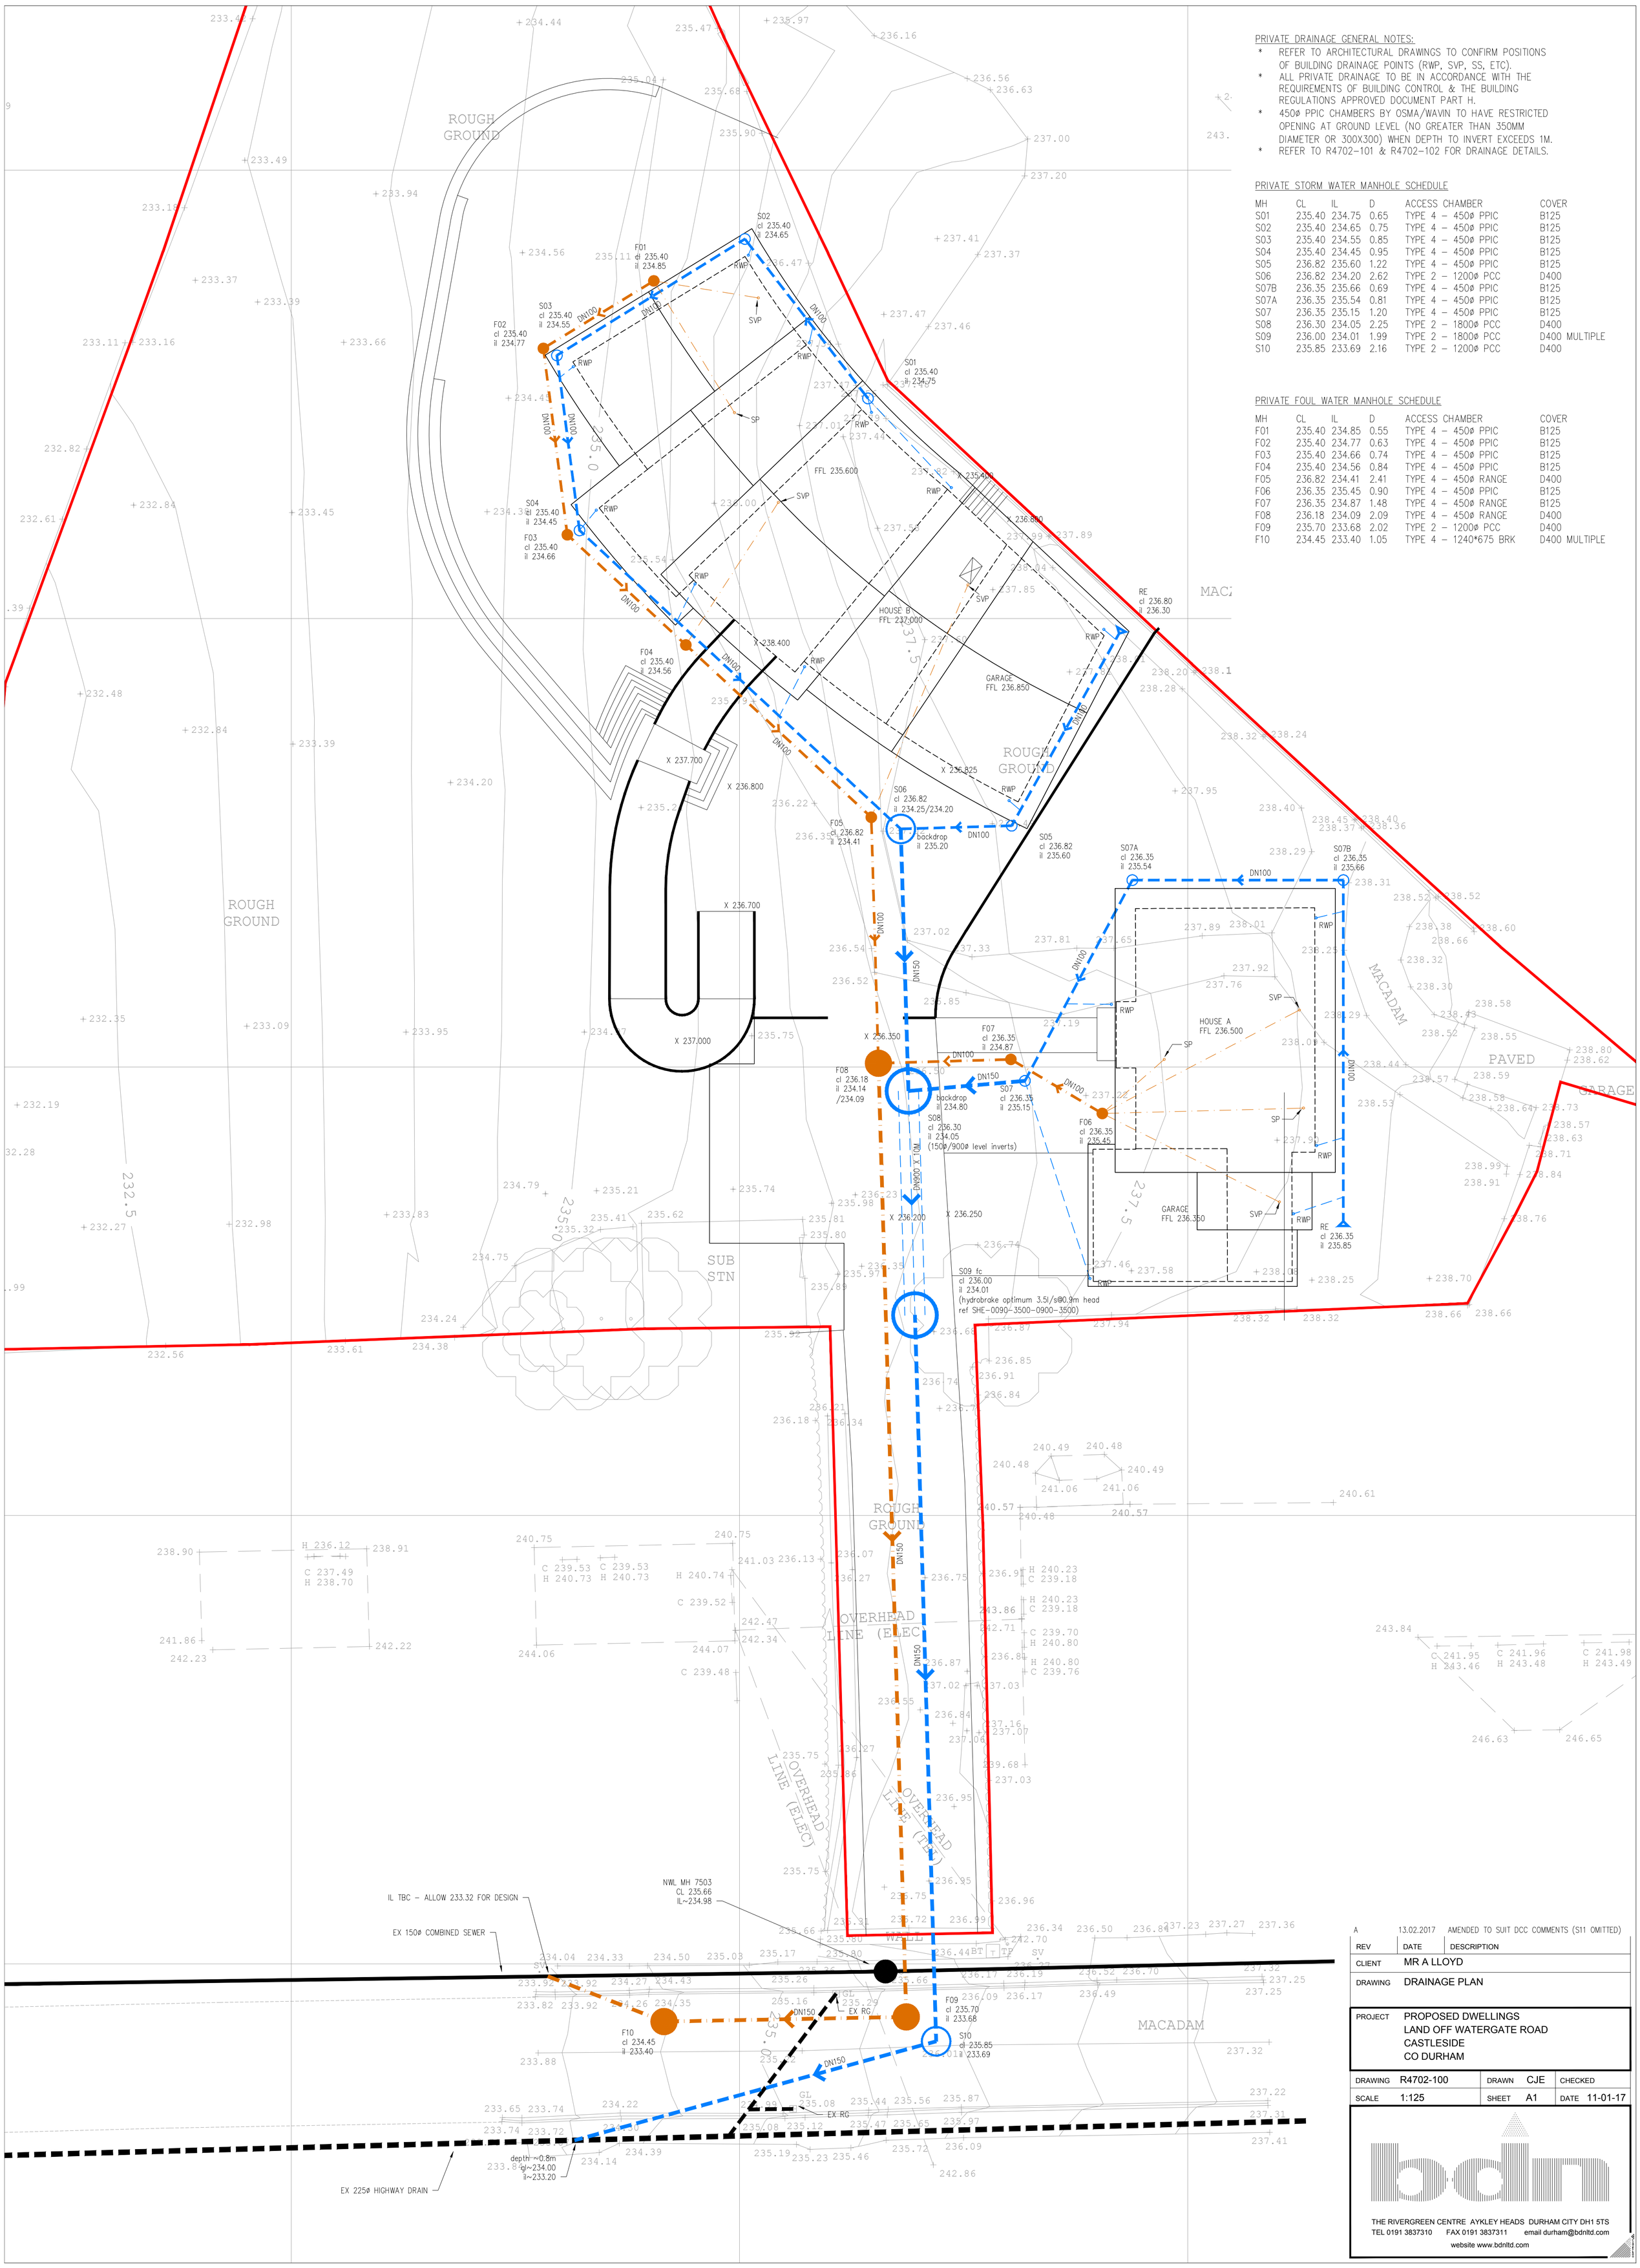

PRIVATE DRAINAGE GENERAL NOTES:

* REFER TO ARCHITECTURAL DRAWINGS TO CONFIRM POSITIONS OF BUILDING DRAINAGE POINTS (RWP, SVP, SS, ETC).
* ALL PRIVATE DRAINAGE TO BE IN ACCORDANCE WITH THE REQUIREMENTS OF BUILDING CONTROL & THE BUILDING REGULATIONS APPROVED DOCUMENT PART H.
* 450ø PPIC CHAMBERS BY OSMA/WAVIN TO HAVE RESTRICTED OPENING AT GROUND LEVEL (NO GREATER THAN 350MM DIAMETER OR 300X300) WHEN DEPTH TO INVERT EXCEEDS 1M.
* REFER TO R4702-101 & R4702-102 FOR DRAINAGE DETAILS.

PRIVATE STORM WATER MANHOLE SCHEDULE

MH	CL	IL	D	ACCESS CHAMBER	COVER
S01	235.40	234.75	0.65	TYPE 4 – 450ø PPIC	B125
S02	235.40	234.65	0.75	TYPE 4 – 450ø PPIC	B125
S03	235.40	234.55	0.85	TYPE 4 – 450ø PPIC	B125
S04	235.40	234.45	0.95	TYPE 4 – 450ø PPIC	B125
S05	236.82	235.60	1.22	TYPE 4 – 450ø PPIC	B125
S06	236.82	234.20	2.62	TYPE 2 – 1200ø PCC	D400
S07B	236.35	235.66	0.69	TYPE 4 – 450ø PPIC	B125
S07A	236.35	235.54	0.81	TYPE 4 – 450ø PPIC	B125
S07	236.35	235.15	1.20	TYPE 4 – 450ø PPIC	B125
S08	236.30	234.05	2.25	TYPE 2 – 1800ø PCC	D400
S09	236.00	234.01	1.99	TYPE 2 – 1800ø PCC	D400 MULTIPLE
S10	235.85	233.69	2.16	TYPE 2 – 1200ø PCC	D400

PRIVATE FOUL WATER MANHOLE SCHEDULE

MH	CL	IL	D	ACCESS CHAMBER	COVER
F01	235.40	234.85	0.55	TYPE 4 – 450ø PPIC	B125
F02	235.40	234.77	0.63	TYPE 4 – 450ø PPIC	B125
F03	235.40	234.66	0.74	TYPE 4 – 450ø PPIC	B125
F04	235.40	234.56	0.84	TYPE 4 – 450ø PPIC	B125
F05	236.82	234.41	2.41	TYPE 4 – 450ø RANGE	D400
F06	236.35	235.45	0.90	TYPE 4 – 450ø PPIC	B125
F07	236.35	234.87	1.48	TYPE 4 – 450ø RANGE	B125
F08	236.18	234.09	2.09	TYPE 4 – 450ø RANGE	D400
F09	235.70	233.68	2.02	TYPE 2 – 1200ø PCC	D400
F10	234.45	233.40	1.05	TYPE 4 – 1240*675 BRK	D400 MULTIPLE

REV	DATE	DESCRIPTION
A	13.02.2017	AMENDED TO SUIT DCC COMMENTS (S11 OMITTED)

CLIENT: MR A LLOYD

DRAWING: DRAINAGE PLAN

PROJECT: PROPOSED DWELLINGS
LAND OFF WATERGATE ROAD
CASTLESIDE
CO DURHAM

DRAWING	R4702-100	DRAWN	CJE	CHECKED	
SCALE	1:125	SHEET	A1	DATE	11-01-17

bdlm
THE RIVERGREEN CENTRE AYKLEY HEADS DURHAM CITY DH1 5TS
TEL 0191 3837310 FAX 0191 3837311 email durham@bdnltd.com
website www.bdnltd.com